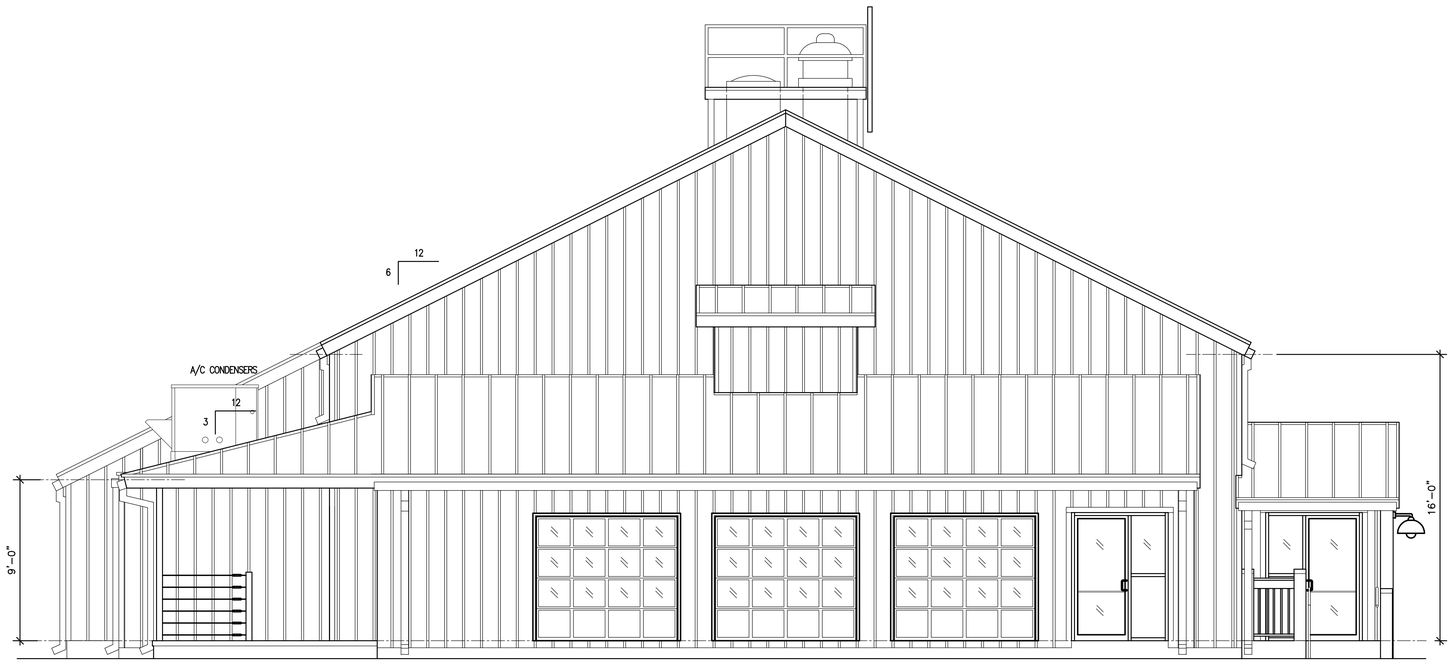

2 / A3.0 EXTERIOR ELEVATION
SCALE: 1/4"=1'-0"

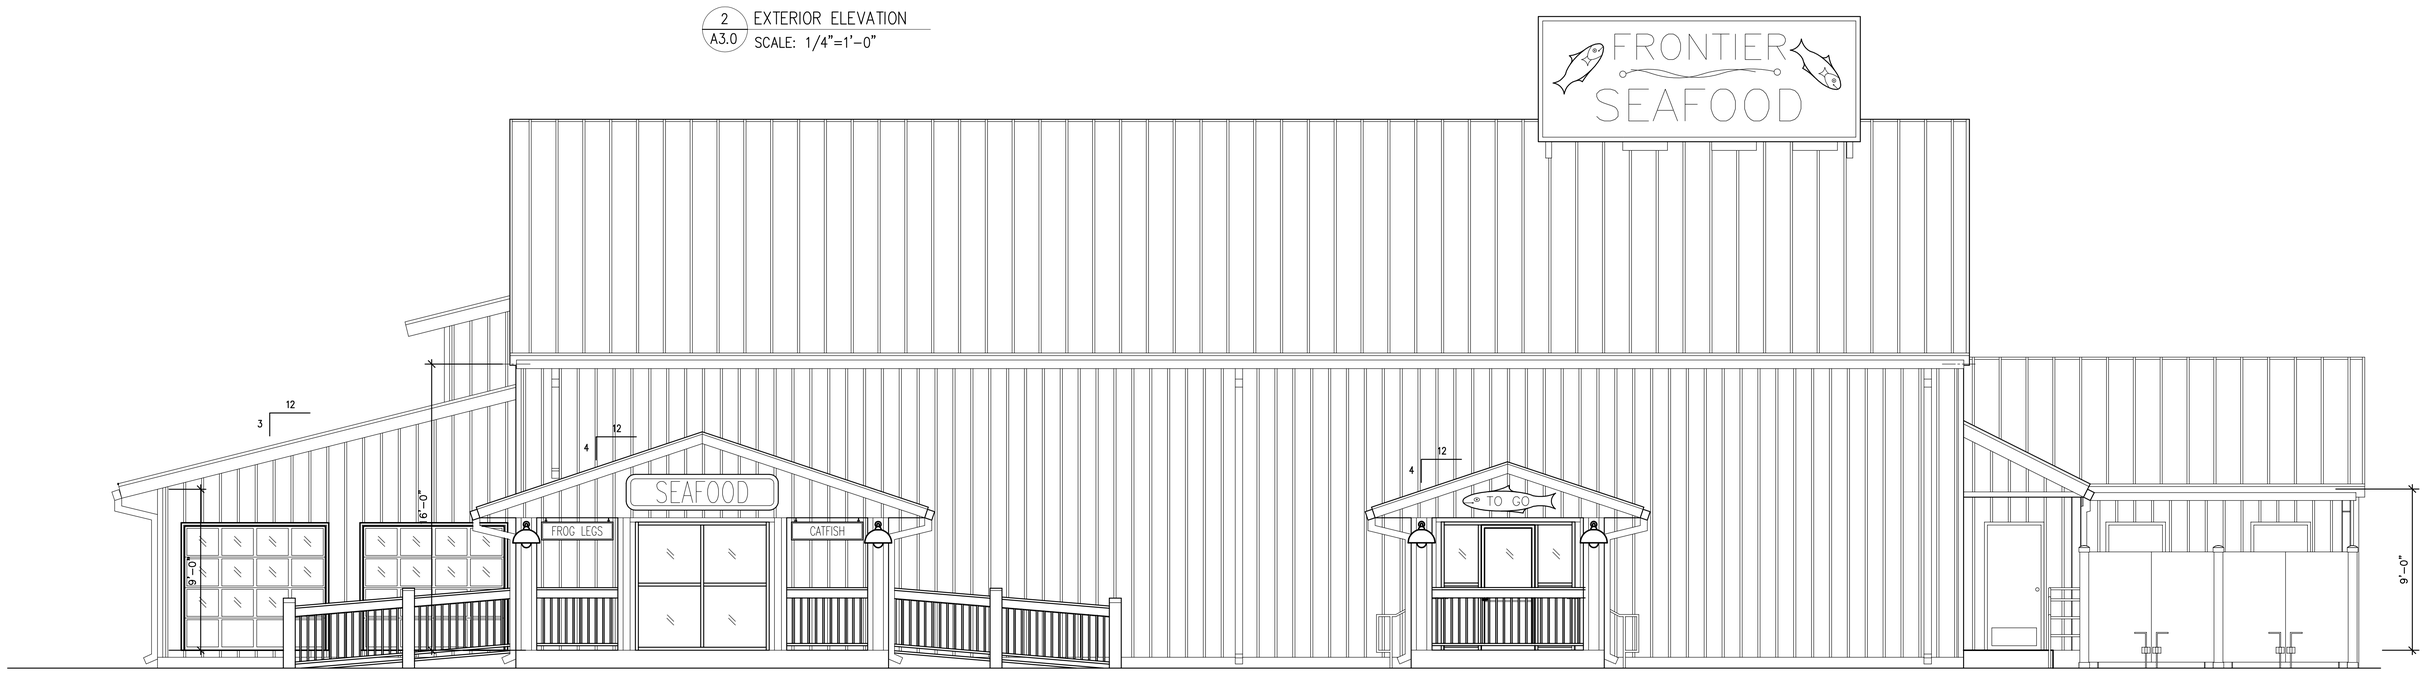

1 / A3.0 EXTERIOR ELEVATION
SCALE: 1/4"=1'-0"

DAILEY & SPEAR
ARCHITECTS, PLLC

CORPUS CHRISTI OFFICE:
225 S. CARANCAHUA STREET
CORPUS CHRISTI, TEXAS 78401
(361)883-5588 (361)883-9204 FAX
office@msa-architect.com

SAN ANTONIO OFFICE:
25661 US HIGHWAY 281 N
SAN ANTONIO, TEXAS 78258
(830)980-7006 (830)438-7455 FAX
lmdarch@gvtc.com

FRONTIER SEAFOOD

FOR
FRONTIER ENTERPRISES

CULEBRA AND LOOP 1604 ○ SAN ANTONIO, TEXAS

COPYRIGHT 2011 ANY REPRODUCTION, POSSESSION, OR USE OF THESE PLANS OR ANY PART THEREOF WITHOUT THE WRITTEN PERMISSION OF DAILEY & SPEAR ARCHITECTS, PLLC IS PROHIBITED & WILL BE PROSECUTED TO THE FULL EXTENT OF THE LAW.

REVISION	DATE	BY

DATE:
FEBRUARY 2011

PROJECT NO.
80813R

DRAWING TITLE
EXTERIOR ELEVATIONS

DRAWING NUMBER:
A3.0

Sheet ___ of ___

\\Mshi\Data\jb\80813R Burger Plaza\Revised Fr Pln 1-27-11\A3.0 Ext Elev.dwg
Modified: Base Fr Pln [1:1]\Frontier Enterprises-Burger Plaza\construction documents\Base Fr Pln.dwg]
Modified: 1/27/2011 10:47:47 AM by jb [\\Mshi\Data\jb\80813R Burger Plaza\Revised Fr Pln 1-27-11\ccBase Elevation.dwg]