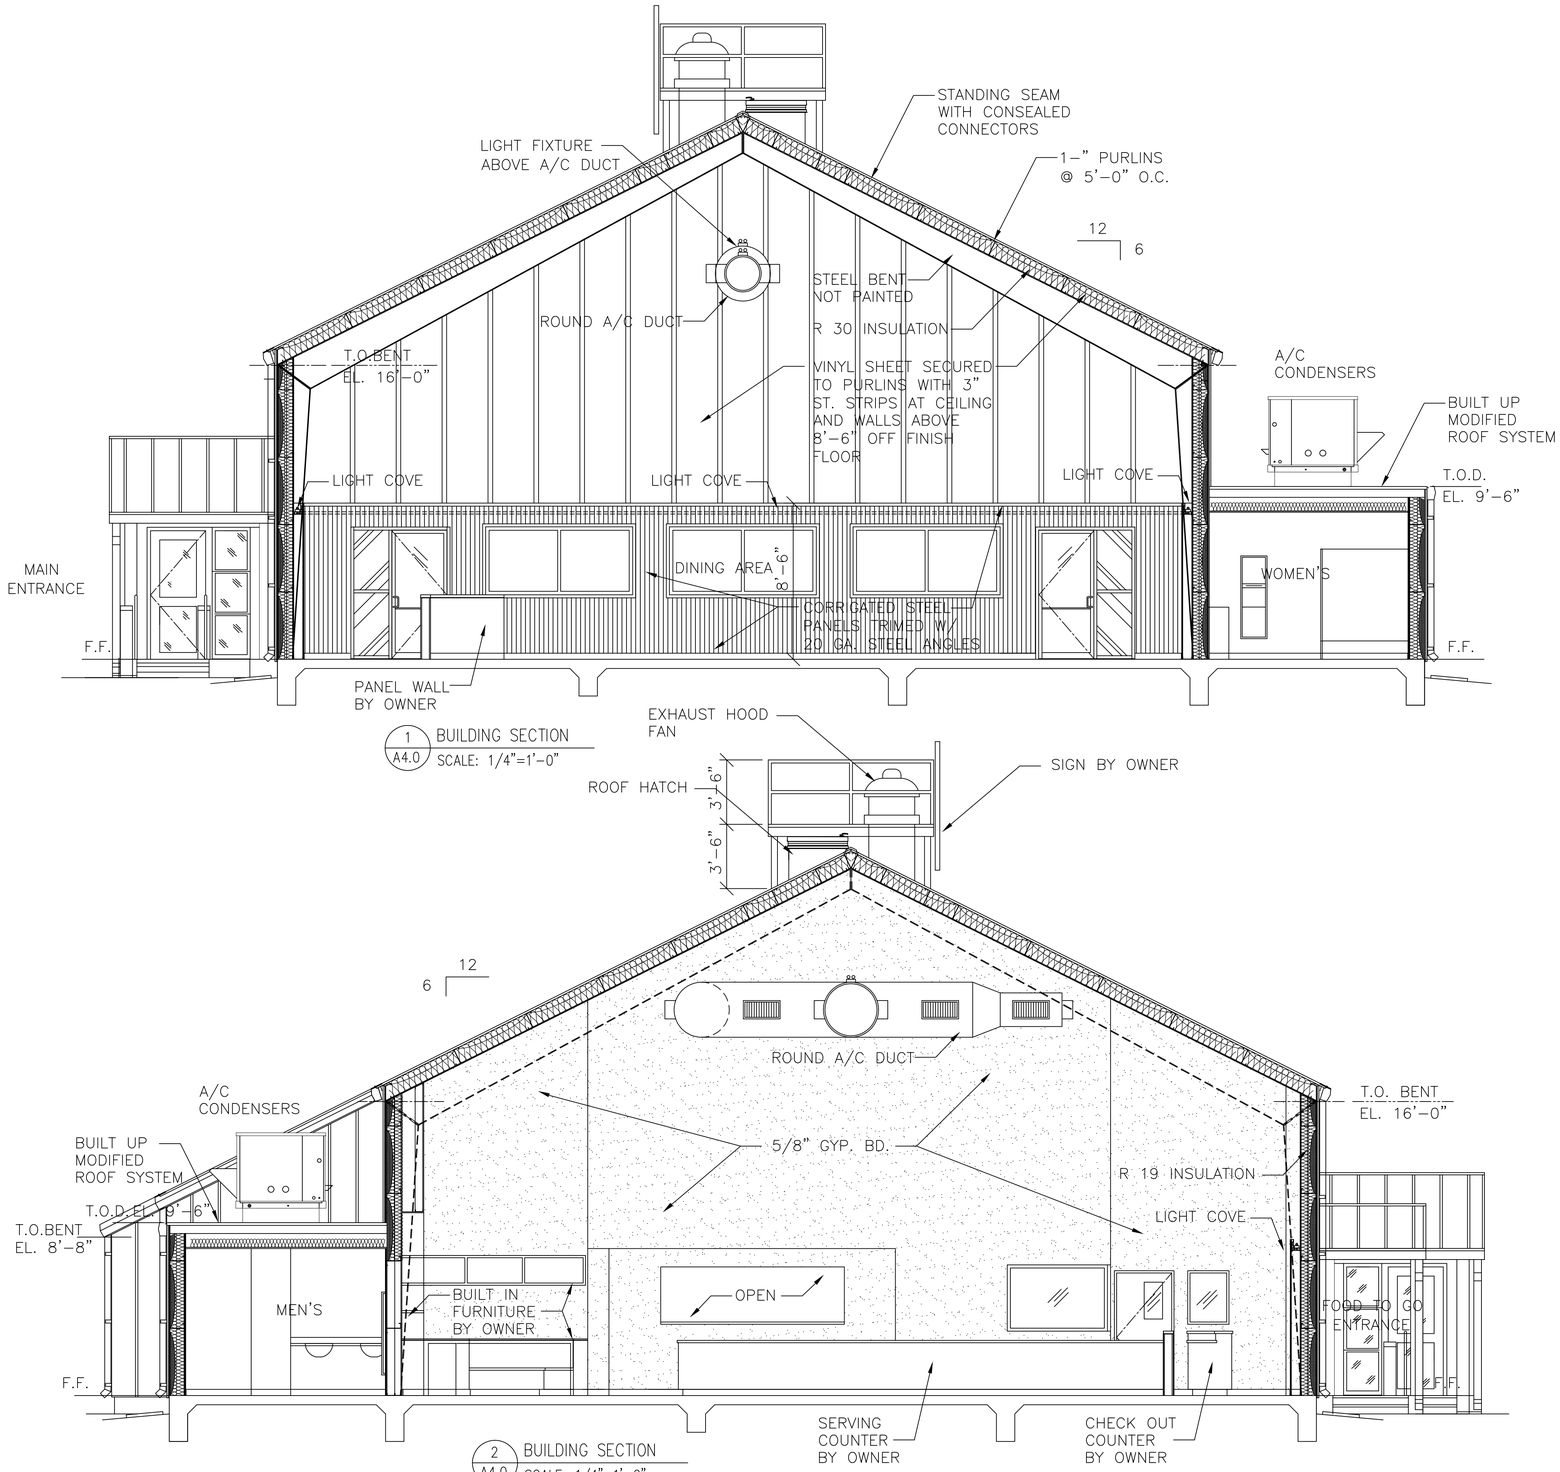

DAILEY & SPEAR
ARCHITECTS, PLLC

CORPUS CHRISTI OFFICE:
225 S. CARANCAHUA STREET
CORPUS CHRISTI, TEXAS 78401
(361)883-5588 (361)883-9204 FAX
office@msa-architect.com

SAN ANTONIO OFFICE:
25661 US HIGHWAY 281 N
SAN ANTONIO, TEXAS 78258
(830)980-7006 (830)438-7455 FAX
lmdarch@gvtc.com

FRONTIER SEAFOOD

FOR
FRONTIER ENTERPRISES

CULEBRA AND LOOP 1604 ○ SAN ANTONIO, TEXAS

COPYRIGHT 2011 ANY REPRODUCTION, POSSESSION, OR USE OF THESE PLANS OR ANY PART THEREOF WITHOUT THE WRITTEN PERMISSION OF DAILEY & SPEAR ARCHITECTS, PLLC IS PROHIBITED & WILL BE PROSECUTED TO THE FULL EXTENT OF THE LAW.

REVISION	DATE	BY

DATE:
FEBRUARY 2011

PROJECT NO.
80813R

DRAWING TITLE
BUILDING SECTIONS

DRAWING NUMBER:
A4.0
Sheet ___ of ___

L:\Jobs\A\Jobs\80813R Burger Plaza\Revised Pr Pln 1-27-11\A4.0 Bldg Sec.dwg
Xrefs: Base Pr Pln [S:\2D\Frontier Enterprises-Burger Plaza\Construction documents\Base Pr Pln.dwg]
HIDDEN: Base Pr Pln [S:\2D\Frontier Enterprises-Burger Plaza\Construction documents\Base Pr Pln.dwg]
Base Section [L:\Jobs\A\Jobs\80813R Burger Plaza\Revised Pr Pln 1-27-11\Base Section.dwg]