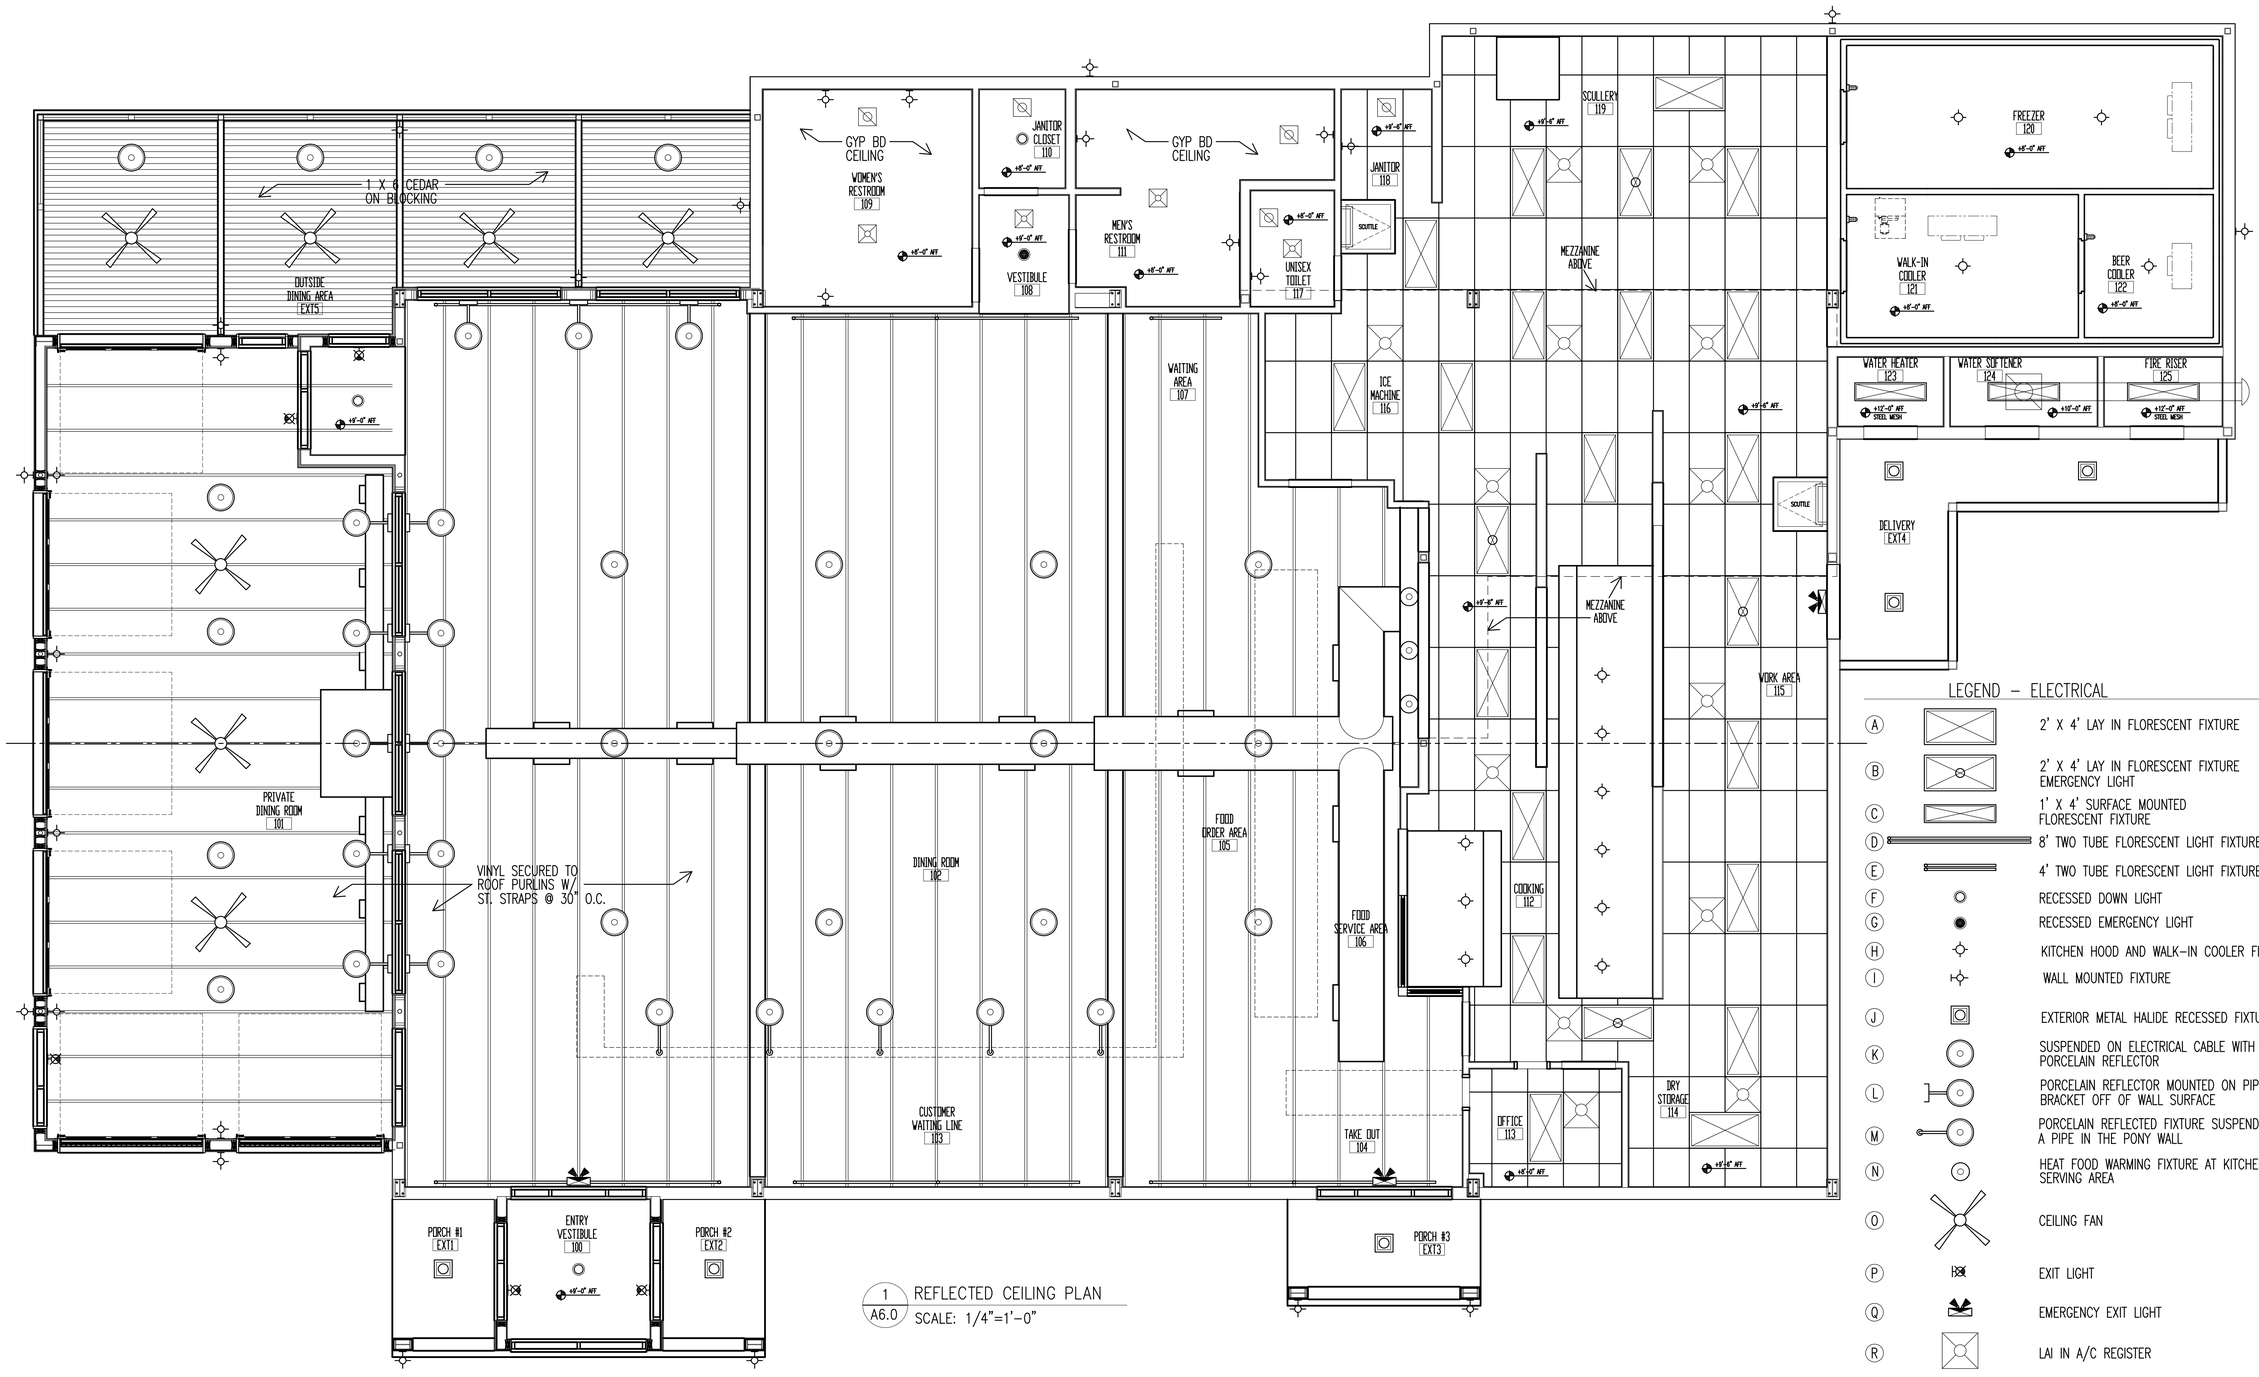

1 / A6.0 REFLECTED CEILING PLAN
SCALE: 1/4"=1'-0"

LEGEND – ELECTRICAL

- (A) 2' X 4' LAY IN FLORESCENT FIXTURE
- (B) 2' X 4' LAY IN FLORESCENT FIXTURE EMERGENCY LIGHT
- (C) 1' X 4' SURFACE MOUNTED FLORESCENT FIXTURE
- (D) 8' TWO TUBE FLORESCENT LIGHT FIXTURE
- (E) 4' TWO TUBE FLORESCENT LIGHT FIXTURE
- (F) RECESSED DOWN LIGHT
- (G) RECESSED EMERGENCY LIGHT
- (H) KITCHEN HOOD AND WALK-IN COOLER FIXTURE
- (I) WALL MOUNTED FIXTURE
- (J) EXTERIOR METAL HALIDE RECESSED FIXTURE
- (K) SUSPENDED ON ELECTRICAL CABLE WITH PORCELAIN REFLECTOR
- (L) PORCELAIN REFLECTOR MOUNTED ON PIPE BRACKET OFF OF WALL SURFACE
- (M) PORCELAIN REFLECTED FIXTURE SUSPENDED ON A PIPE IN THE PONY WALL
- (N) HEAT FOOD WARMING FIXTURE AT KITCHEN SERVING AREA
- (O) CEILING FAN
- (P) EXIT LIGHT
- (Q) EMERGENCY EXIT LIGHT
- (R) LAI IN A/C REGISTER
- (S) EXHAUST FAN

DAILEY & SPEAR ARCHITECTS, PLLC

CORPUS CHRISTI OFFICE:
225 S. CARANCAHUA STREET
CORPUS CHRISTI, TEXAS 78401
(361)883-5588 (361)883-9204 FAX
office@msa-architect.com

SAN ANTONIO OFFICE:
25661 US HIGHWAY 281 N
SAN ANTONIO, TEXAS 78258
(830)980-7006 (830)438-7455 FAX
lmdarch@gvtc.com

FRONTIER SEAFOOD

FOR
FRONTIER ENTERPRISES

CULEBRA AND LOOP 1604 ○ SAN ANTONIO, TEXAS

COPYRIGHT 2011 ANY REPRODUCTION, POSSESSION, OR USE OF THESE PLANS OR ANY PART THEREOF WITHOUT THE WRITTEN PERMISSION OF DAILEY & SPEAR ARCHITECTS, PLLC IS PROHIBITED & WILL BE PROSECUTED TO THE FULL EXTENT OF THE LAW.

REVISION	DATE	BY

DATE: FEBRUARY 2011

PROJECT NO. 80813R

DRAWING TITLE: REFLECTED CEILING PLAN

DRAWING NUMBER: A6.0

Sheet ___ of ___

\\Dailey-pc\Data\JOBS\81R Stanger Prison\Revised Fix Pln 1-21-11\A6.0.Dwt Clg Plan.dwg
Xrefs: TBLK2 {\\Dailey-pc\Data\JOBS\81R Stanger Prison\Construction Documents\TBLK2.dwg}
Xrefs: Plan Revised {\\Dailey-pc\Data\JOBS\81R Stanger Prison\Revised Fix Pln 1-21-11\Base Plan Revised.dwg}