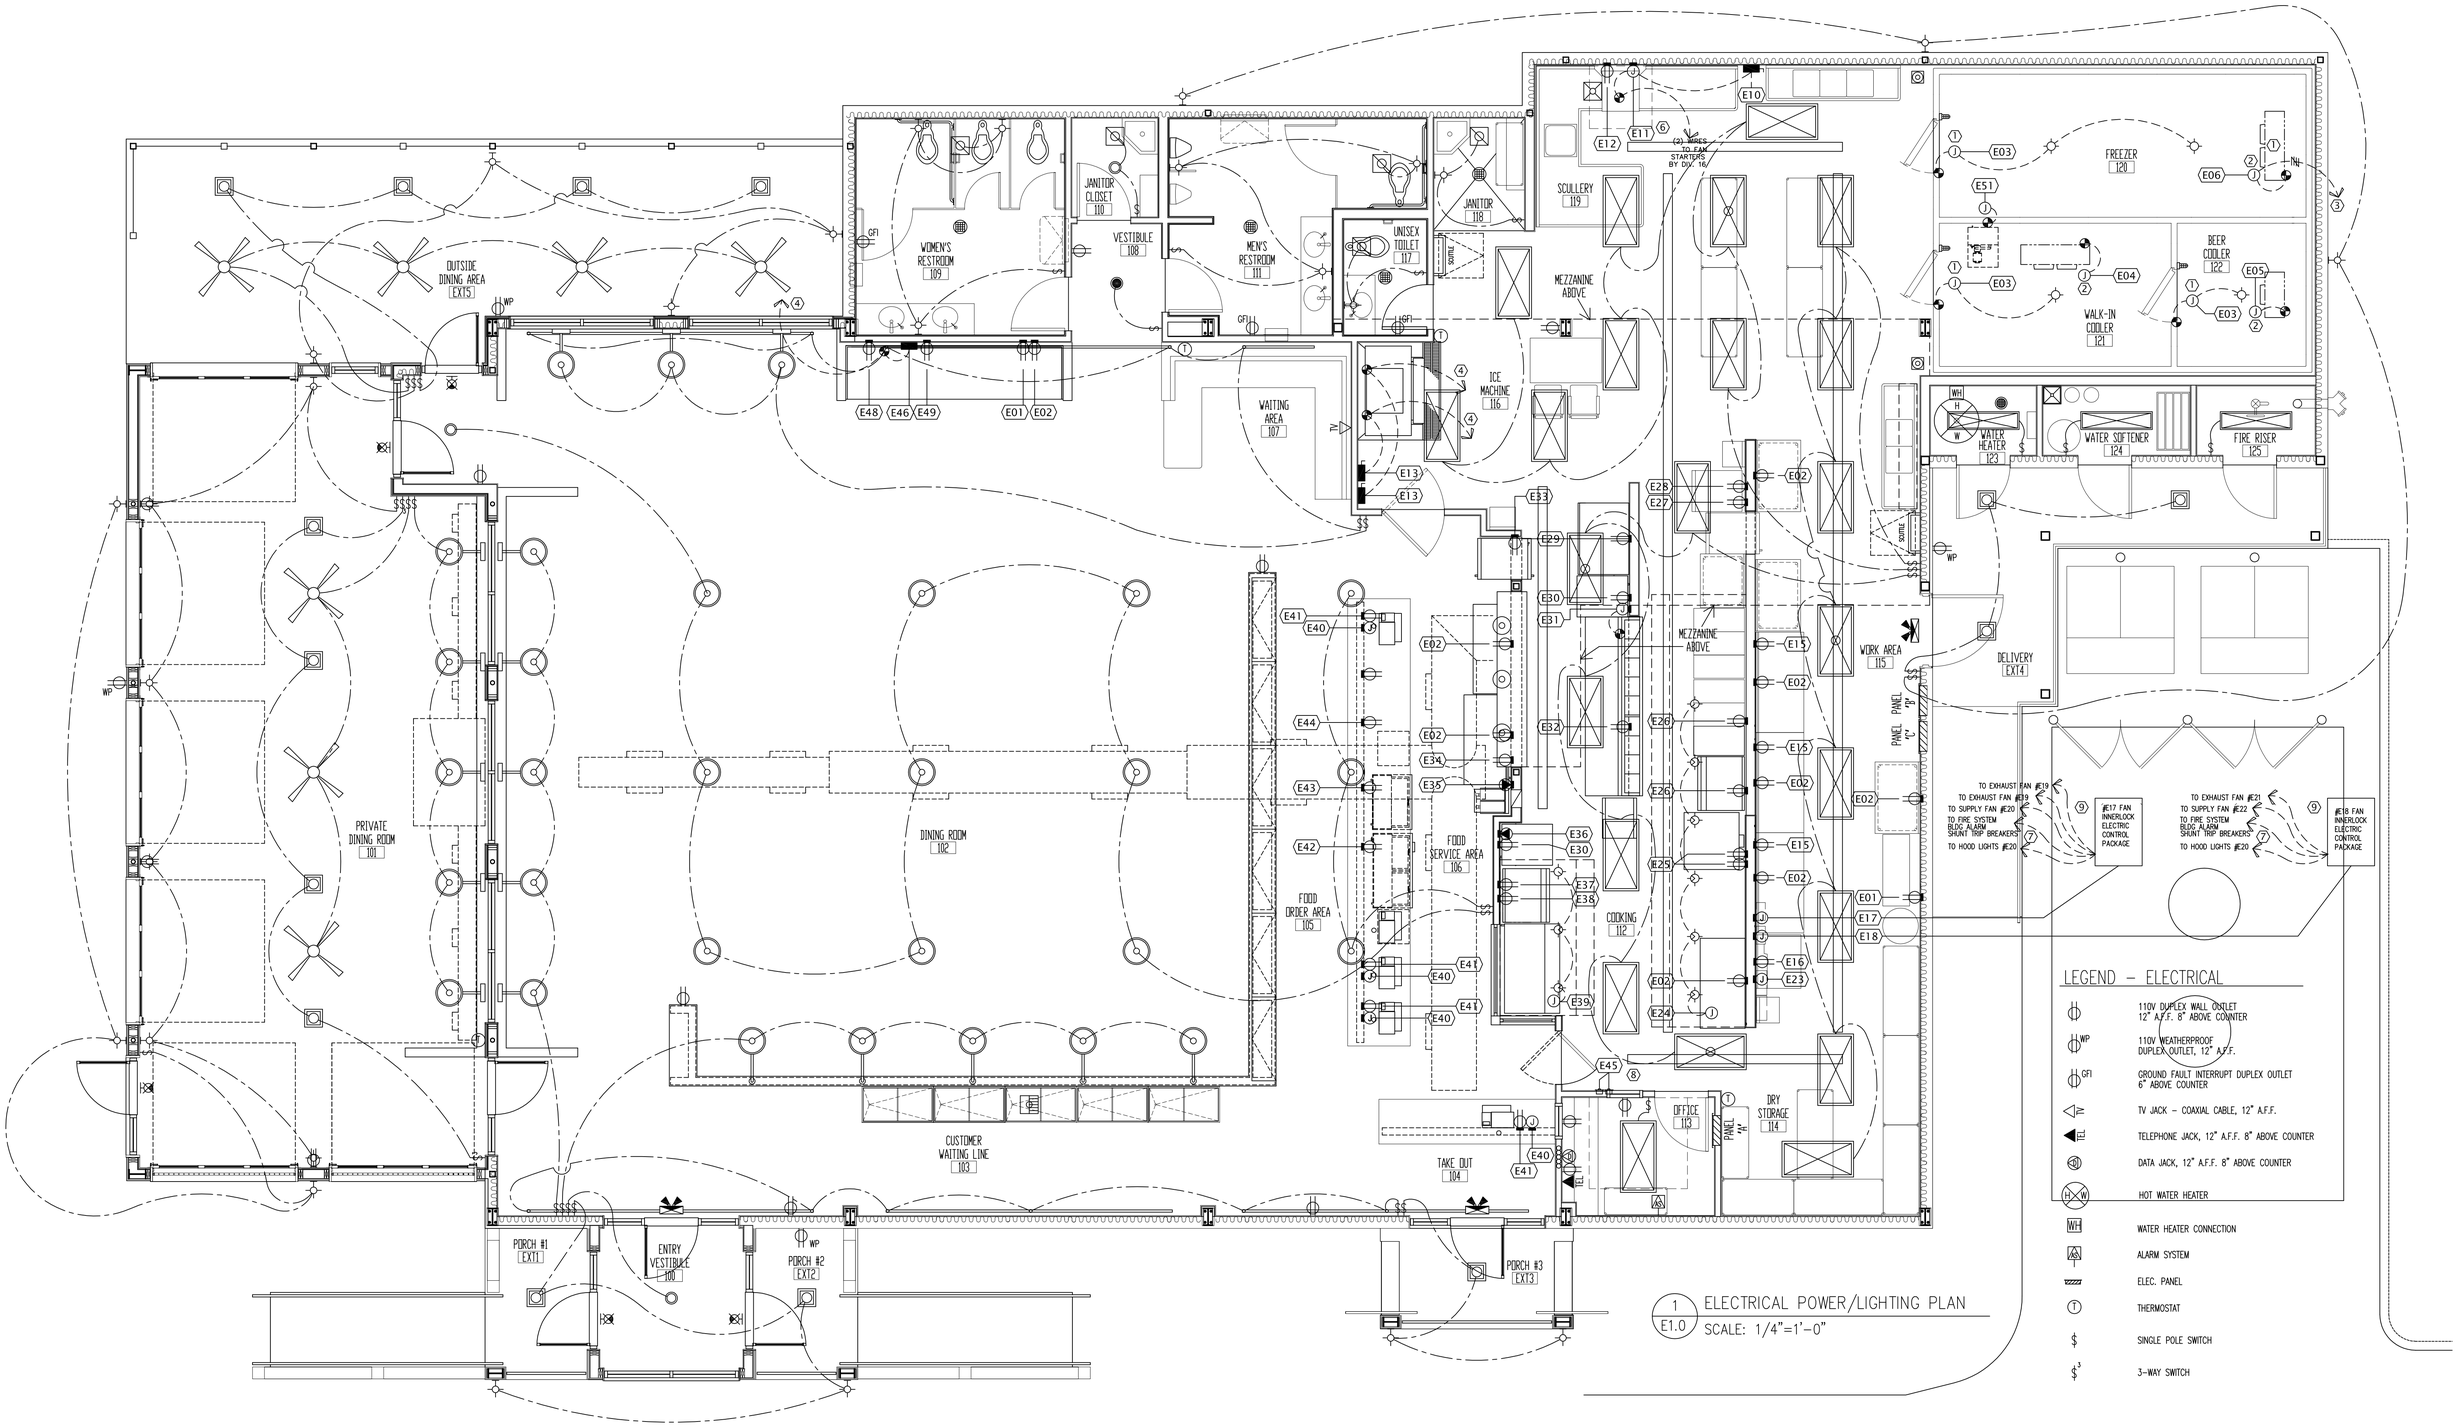

LEGEND – ELECTRICAL

- 110V DUPLEX WALL OUTLET 12" A.F.F. 8" ABOVE COUNTER
- WP 110V WEATHERPROOF DUPLEX OUTLET, 12" A.F.F.
- GFI GROUND FAULT INTERRUPT DUPLEX OUTLET 6" ABOVE COUNTER
- TV TV JACK – COAXIAL CABLE, 12" A.F.F.
- TEL TELEPHONE JACK, 12" A.F.F. 8" ABOVE COUNTER
- DATA JACK, 12" A.F.F. 8" ABOVE COUNTER
- H W HOT WATER HEATER
- WH WATER HEATER CONNECTION
- AS ALARM SYSTEM
- ELEC. PANEL
- T THERMOSTAT
- $ SINGLE POLE SWITCH
- $3 3-WAY SWITCH

1 / E1.0 ELECTRICAL POWER/LIGHTING PLAN
SCALE: 1/4"=1'-0"

DAILEY & SPEAR ARCHITECTS, PLLC

CORPUS CHRISTI OFFICE:
225 S. CARANCAHUA STREET
CORPUS CHRISTI, TEXAS 78401
(361)883-5588 (361)883-9204 FAX
office@msa-architect.com

SAN ANTONIO OFFICE:
25661 US HIGHWAY 281 N
SAN ANTONIO, TEXAS 78258
(830)980-7006 (830)438-7455 FAX
lmdarch@gvtc.com

FRONTIER SEAFOOD

FOR
FRONTIER ENTERPRISES

CULEBRA AND LOOP 1604 ○ SAN ANTONIO, TEXAS

COPYRIGHT 2011 ANY REPRODUCTION, POSSESSION, OR USE OF THESE PLANS OR ANY PART THEREOF WITHOUT THE WRITTEN PERMISSION OF DAILEY & SPEAR ARCHITECTS, PLLC IS PROHIBITED & WILL BE PROSECUTED TO THE FULL EXTENT OF THE LAW.

REVISION	DATE	BY

DATE: FEBRUARY 2011

PROJECT NO. 80813R

DRAWING TITLE: ELECTRICAL POWER/LIGHTING PLAN

DRAWING NUMBER: E1.0

Sheet ___ of ___

\\dailey#1\Data\JOBS\80813R Burger Pkwy\Revised Fx Pln 1-21-11\E1.0_Electr-Power-Lighting.dwg
Xrefs: TBLK2 (S:\jobs\jobs2008\08138 Burger Pkwy\Revised Fx Pln 1-21-11\Base Files\Revised Base Files\Revised Arch\TBLK2.dwg)