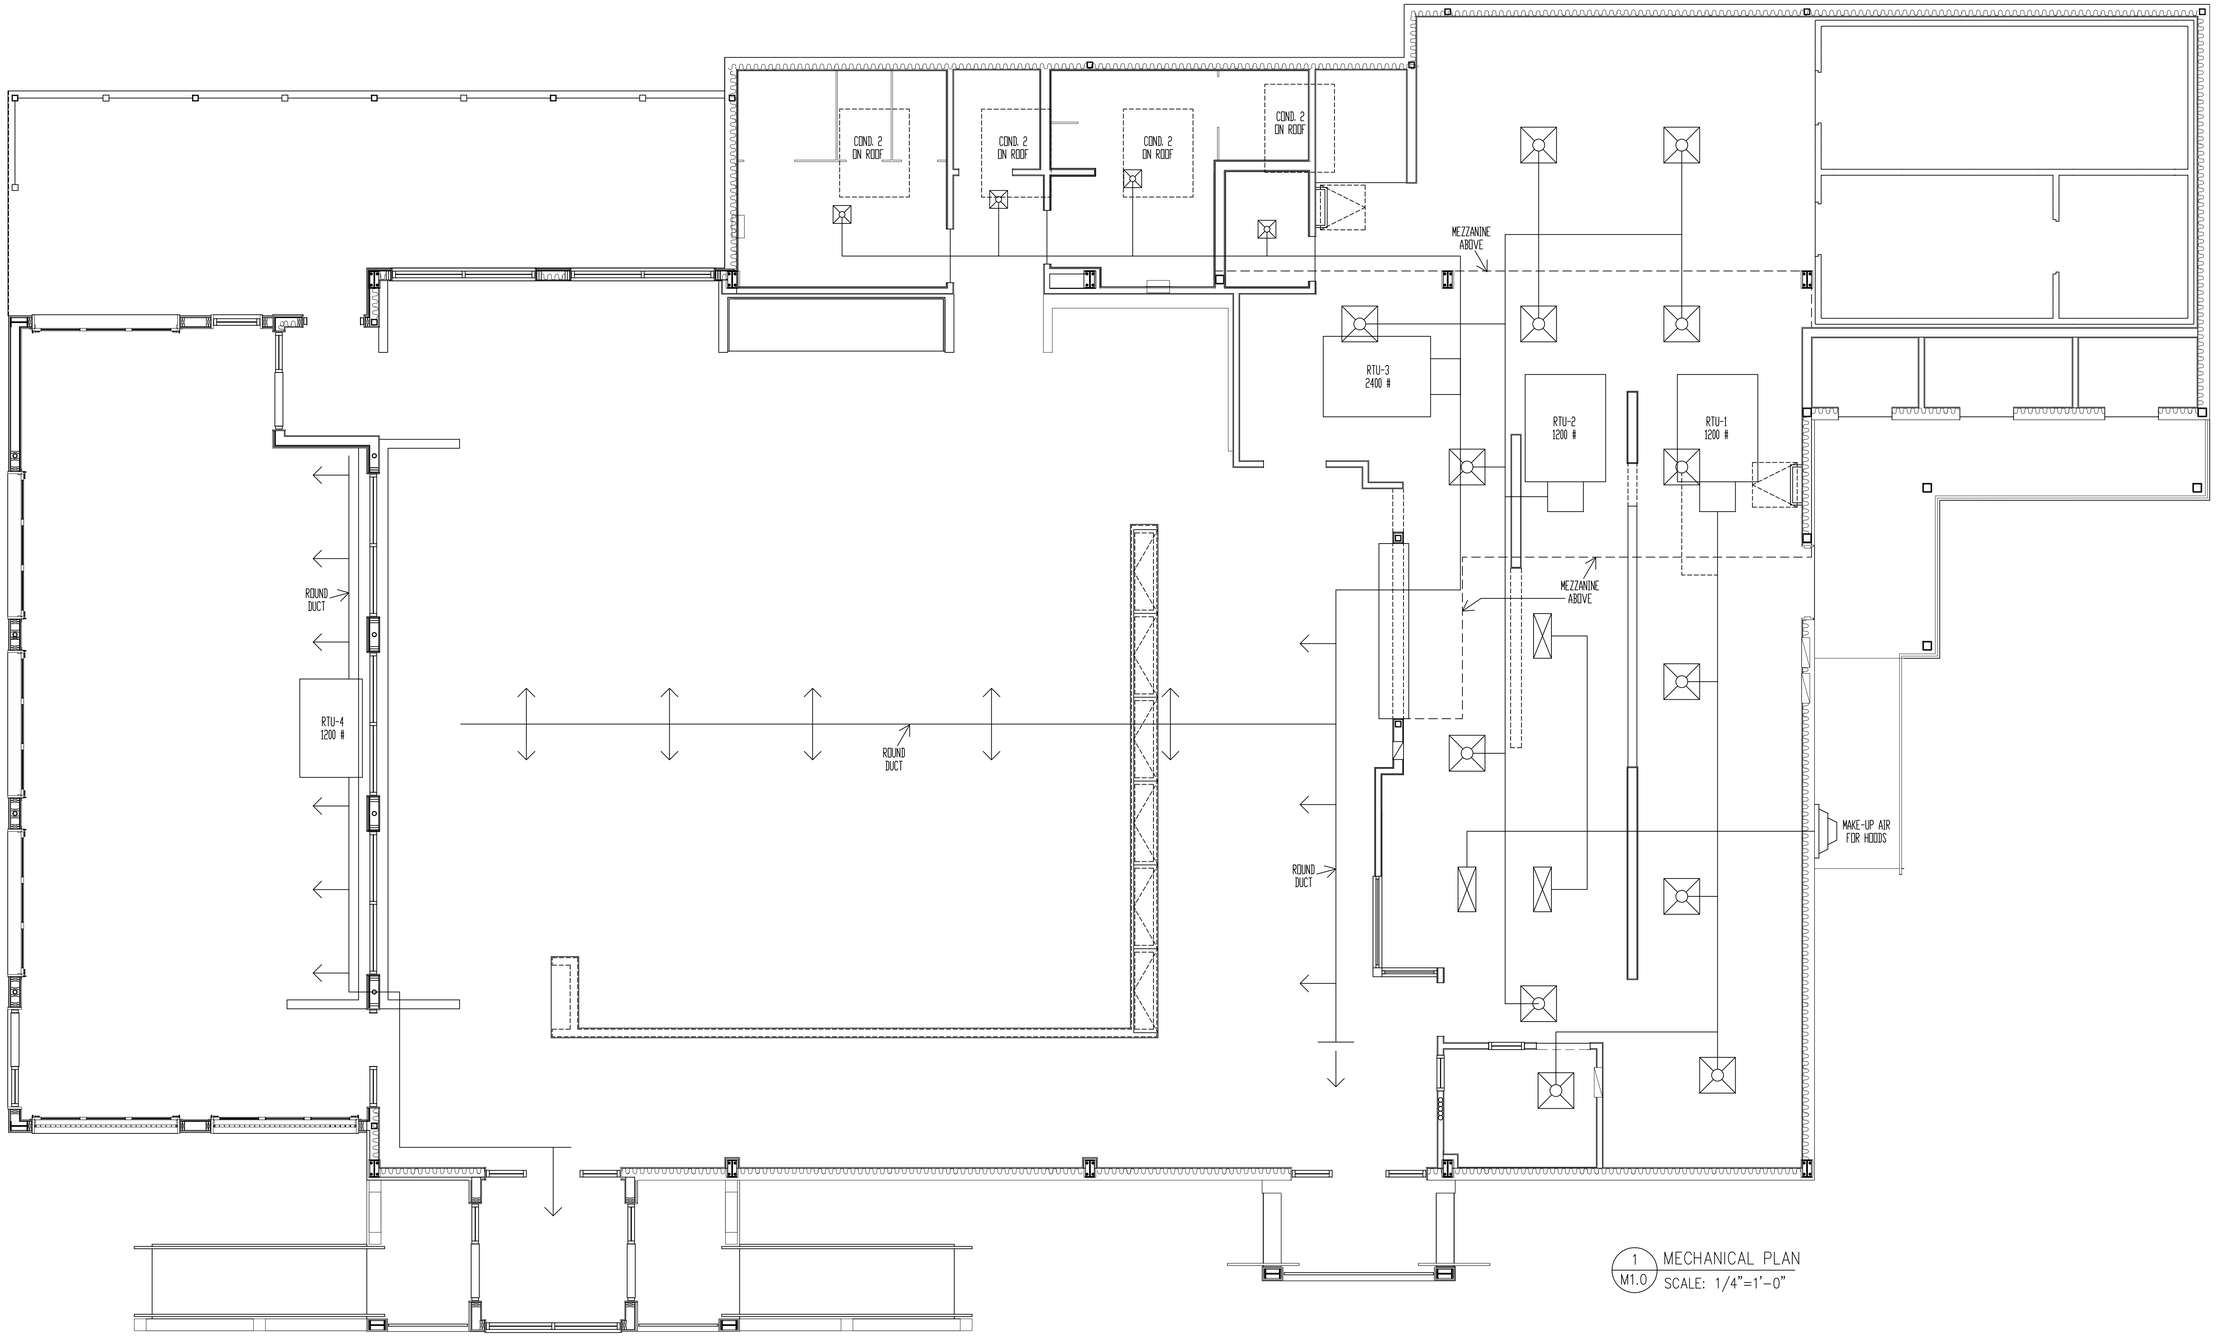


1 M1.0 MECHANICAL PLAN
SCALE: 1/4"=1'-0"


DAILEY & SPEAR
ARCHITECTS, PLLC

CORPUS CHRISTI OFFICE:
225 S. CARANCAHUA STREET
CORPUS CHRISTI, TEXAS 78401
(361)883-5588 (361)883-9204 FAX
office@msa-architect.com

SAN ANTONIO OFFICE:
25661 US HIGHWAY 281 N
SAN ANTONIO, TEXAS 78258
(830)980-7006 (830)438-7455 FAX
lmdarch@gvtc.com


# FRONTIER SEAFOOD

FOR
FRONTIER ENTERPRISES

CULEBRA AND LOOP 1604 ○ SAN ANTONIO, TEXAS


COPYRIGHT 2011 ANY REPRODUCTION, POSSESSION, OR USE OF THESE PLANS OR ANY PART THEREOF WITHOUT THE WRITTEN PERMISSION OF DAILEY & SPEAR ARCHITECTS, PLLC IS PROHIBITED & WILL BE PROSECUTED TO THE FULL EXTENT OF THE LAW.


| REVISION | DATE | BY |
|---|---|---|
| | | |
| | | |
| | | |
| | | |

DATE:
FEBRUARY 2011

PROJECT NO.
80813R

DRAWING TITLE
MECHANICAL PLAN

DRAWING NUMBER:
M1.0

Sheet ___ of ___


\\Mefs1\Jobs\80813R Burger Floor\Revised Fr Prs 1-27-11\M1.0.dwg, 1/27/2011 8:57:11 AM, Adobe PDF
\\Mefs1\Jobs\80813R Burger Floor\Construction Documents\TBLK1.dwg, 1/27/2011 8:57:11 AM, Adobe PDF
80813R TBLK2 [3:1]\Frontier Enterprises-Burger Floor\Construction Documents\TBLK1.dwg
Base Plan Included [1:\mefs1\jobs\80813R Burger Floor\Revised Fr Prs 1-27-11\Base Plan Revised.dwg]