EQUIPMENT SCHEDULE

ITEM NO.	QTY.	ITEM DESCRIPTION	REMARKS
01	1	WALK-IN COOLER ASSEMBLY	
02	LOT	COOLER SHELVING	
03	LOT	FREEZER SHELVONG	
04	2	BEER KEG RACKS	
05	LOT	DUNNAGE RACKS	
06	1	BEER SYSTEM	
07	1	CLEAN DISHTABLE	
08	1	DISHWASHER CONDENSATE HOOD	
09	1	DISHWASHER	
10	1	SOILED DISHTABLE	
11	1	DISH STORAGE UNITS	
12	1	POT SINK	
13	1	SHELF W/UTENSIL RACK	
14	1	VEGETABLE PREP SINK	
15	1	OVERSHELF	
16	1	WORK TABLE	
17	1	SODA BAG & BOX RACK	
18	1	CO^2 TANK	
19	1-LOT	STORE ROOM SHELVING	
20	3	HAND SINKS	
21	LOT	FIRE SUPPRESSION SYSTEM	
22	1	EQUIPMENT STAND	
23	1	FOOD CUTTER	
24	3	WORK TOP REFRIGERATOR	
25	1	WORK TABLE	
26	1	REACH-IN FREEZER	
27	1	PASS-THRU REFRIGERATOR	
28	1	PASS-THRU SHELF	
29	1	WORK TABLE	
30	1	FRYER/FILTER BATTERY	
31	1	FRYER/FILTER BATTERY	
32	1	DOUBLE STACK CONVECTION OVEN	
33	1	6-BURNER RANGE	
34	1	SALAMANDER BROILER	
35	1	EXHAUST HOOD	
36	1	POT FILL FAUCET	
37	1	WORK TOP REFRIGERATYOR	
38	1	EXHAUST HOOD	
39	1	BROILER	
40	1	GRIDDLE	
41	1	REFRIGERATED EQUIPMENT STAND	
42	1	SALAMANDER BROILER	
43	2	SANDWICH PREP REFRIGERATOR	
44	1	MICROWAVE	
45	1	MICROWAVE SHELF	
46	1	BREAD RACK	
47	1	HEATED DRAWERS	
48	1	EXPO TABLE	
49	2	HEAT LAMPS	
50	1	PASS WINDOW	
51	1	HOT FOOD TABLE	
52	1	PASS-THRU SALAD REFRIGERATOR	
53	1	WORK TABLE	
54	1	WORK TOP REFRIGERATOR	
55	1	TABLE	
56	2	FROZEN MARGARITA MACHINES	
57	LOT	POS STATIONS	
58	1	TO-GO PICK-UP COUNTER	
59	1	PICK-UP COUNTER	
60	2	UNDER-COUNTER ICE BINS	
61	1	BEER COOLER	
62	1	GLASS/MUG FROSTER	
63	4	TEA DISPENSERS	
64	1	SODA DISPENSER TOWER	
65	1	SODA CHILLER/CARBONATOR	
66	2	WATER GLASS FILL FAUCET	
67	1	BEER TOWERS	
68	1	ICE MACHINES/BIN	
69	1	DRINK/CONDIMENT COUNTER	
70	1	SODA/ICE DISPENSER	
71	1	ICE MACHINE	
72	5	MOBILE ICE BATH BOTTLE DISPLAY	

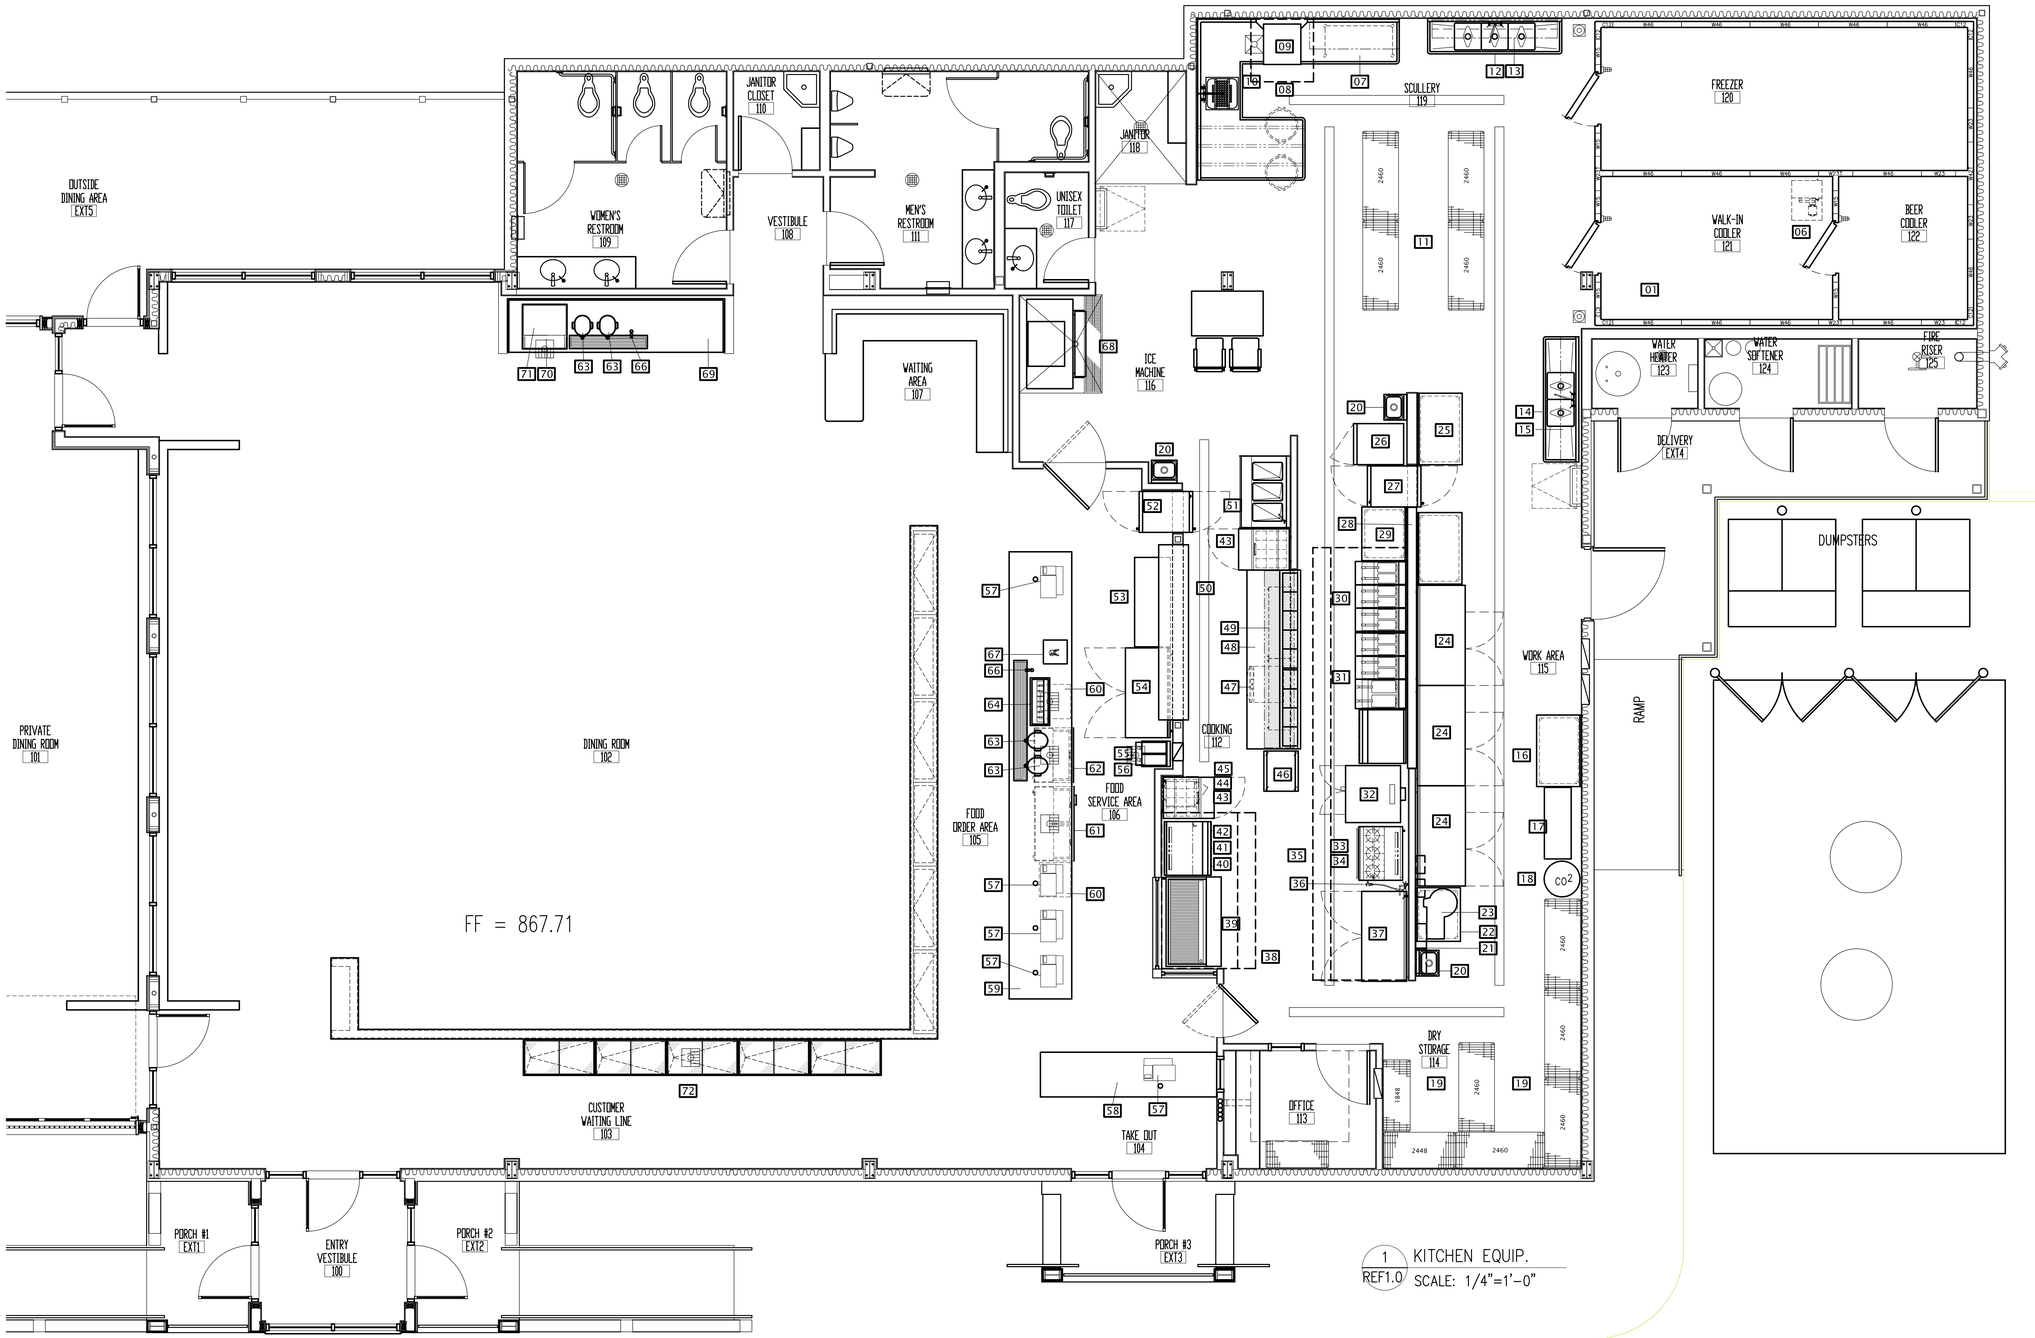

1 KITCHEN EQUIP.
REF1.0 SCALE: 1/4"=1'-0"

DAILEY & SPEAR ARCHITECTS, PLLC

CORPUS CHRISTI OFFICE:
225 S. CARANCAHUA STREET
CORPUS CHRISTI, TEXAS 78401
(361)883-5588 (361)883-9204 FAX
office@msa-architect.com

SAN ANTONIO OFFICE:
25661 US HIGHWAY 281 N
SAN ANTONIO, TEXAS 78258
(830)980-7006 (830)438-7455 FAX
lmdarch@gvtc.com

FRONTIER SEAFOOD

FOR
FRONTIER ENTERPRISES

CULEBRA AND LOOP 1604 ○ SAN ANTONIO, TEXAS

COPYRIGHT 2011 ANY REPRODUCTION, POSSESSION, OR USE OF THESE PLANS OR ANY PART THEREOF WITHOUT THE WRITTEN PERMISSION OF DAILEY & SPEAR ARCHITECTS, PLLC IS PROHIBITED & WILL BE PROSECUTED TO THE FULL EXTENT OF THE LAW.

REVISION	DATE	BY

DATE: FEBRUARY 2011

PROJECT NO. 80813R

DRAWING TITLE: KITCHEN EQUIPMENT

DRAWING NUMBER: REF1.0

Sheet ___ of ___

\\Mark-pc\Data\80813R Burger Plaza\Revised 19 Pm 1-27-11\REF1.0 Kitchen Equip.dwg
\\Mark-pc\Data\80813R Burger Plaza\Revised 19 Pm 1-27-11\80813R.dwg
80813R TBLR [3/3/2011]\Data\80813R Burger Plaza\Revised 19 Pm 1-27-11\Base Files Revised.dwg]