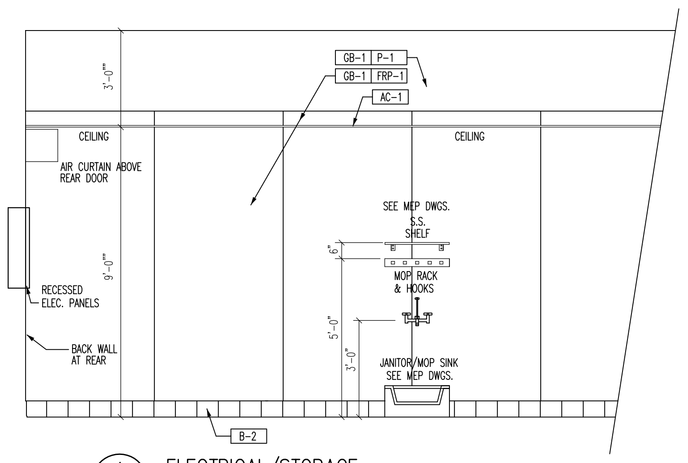

1 A2.3.2 ELECTRICAL/STORAGE
SCALE: 3/8" = 1'-0"

NOTE: REFER TO SHEET A2.1 FOR INTERIOR FINISH MATERIALS AS KEYED. TYP.

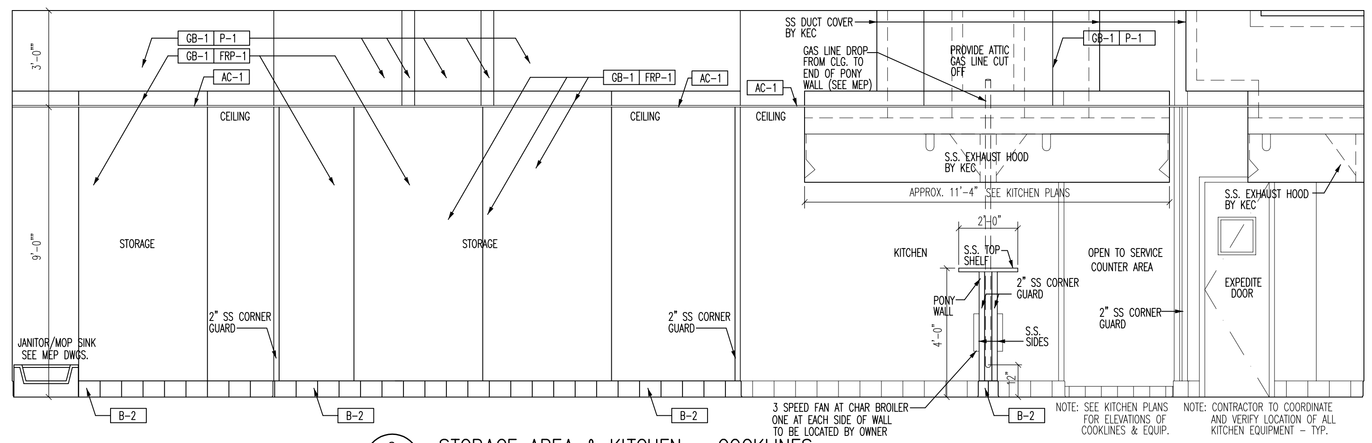

NOTE:
CONTRACTOR TO FIELD VERIFY DIM'S. AND COORDINATE WITH FLOOR PLAN DIMENSIONS.

2 A2.3.2 STORAGE AREA & KITCHEN – COOKLINES
SCALE: 3/8" = 1'-0"

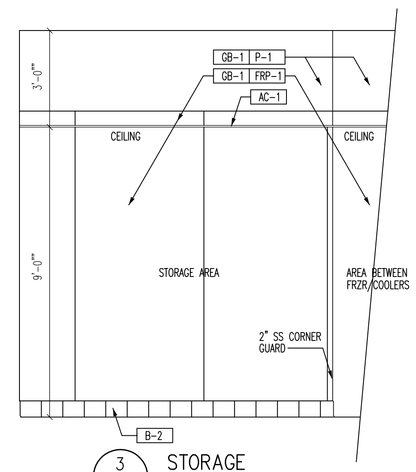

3 A2.3.2 STORAGE
SCALE: 3/8" = 1'-0"

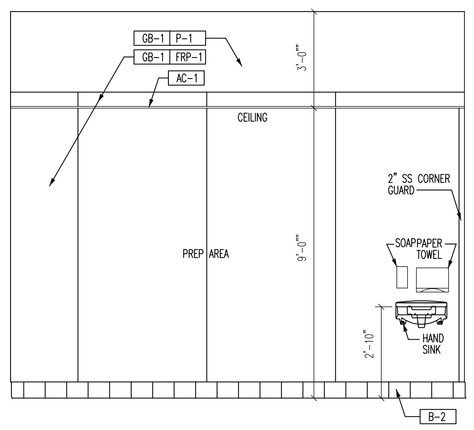

4 A2.3.2 PREP AREA
SCALE: 3/8" = 1'-0"

NOTE: REFER TO SHEET A2.1 FOR INTERIOR FINISH MATERIALS AS KEYED. TYP.

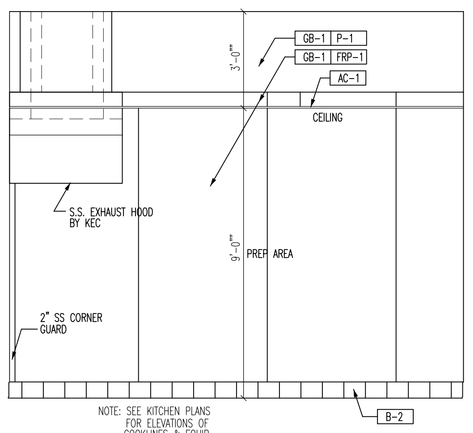

5 A2.3.2 PREP AREA
SCALE: 3/8" = 1'-0"

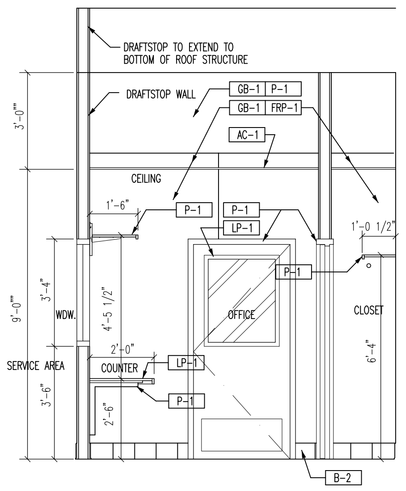

6 A2.3.2 OFFICE
SCALE: 3/8" = 1'-0"

NOTE: REFER TO KITCHEN DRAWING SHEETS FOR ALL KITCHEN EQUIPMENT AND PROPER LOCATION. TYP.

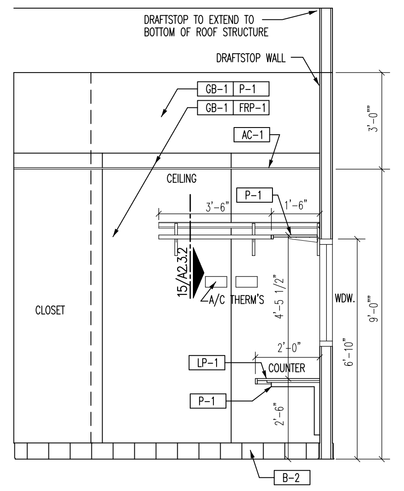

7 A2.3.2 OFFICE
SCALE: 3/8" = 1'-0"

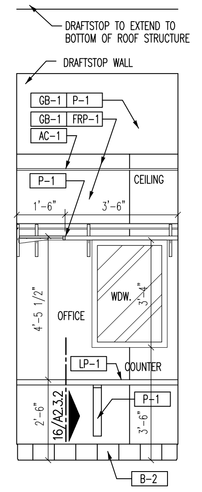

8 A2.3.2 OFFICE
SCALE: 3/8" = 1'-0"

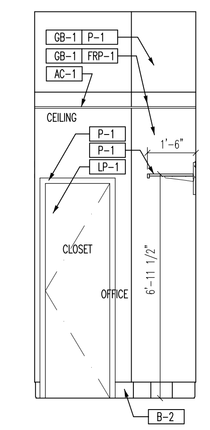

9 A2.3.2 OFFICE/CLOSET
SCALE: 3/8" = 1'-0"

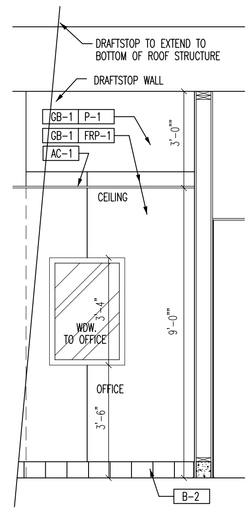

10 A2.3.2 OFFICE WDW FROM SERVICE AREA
SCALE: 3/8" = 1'-0"

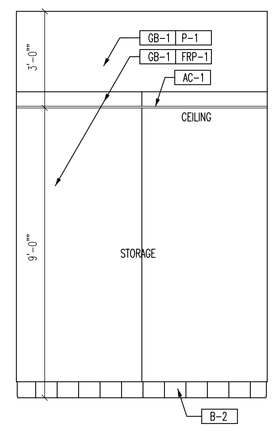

11 A2.3.2 STORAGE
SCALE: 3/8" = 1'-0"

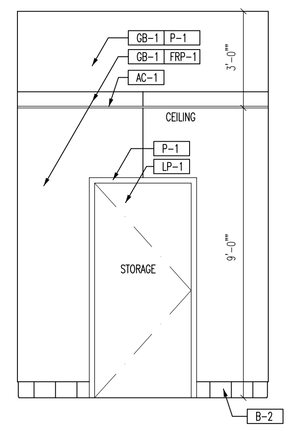

12 A2.3.2 STORAGE
SCALE: 3/8" = 1'-0"

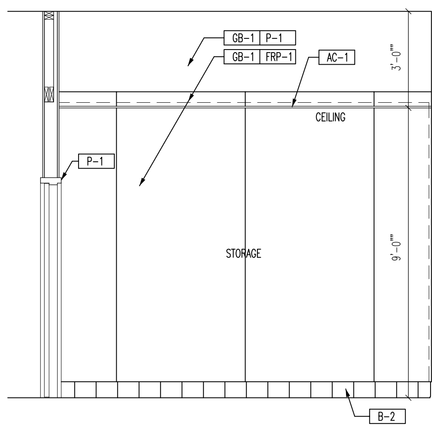

13 A2.3.2 STORAGE
SCALE: 3/8" = 1'-0"

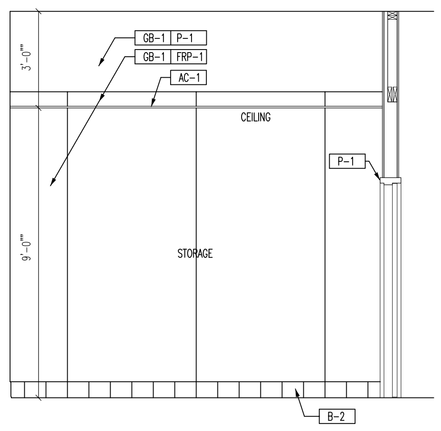

14 A2.3.2 STORAGE
SCALE: 3/8" = 1'-0"

NOTE: REFER TO SHEET A2.1 FOR INTERIOR FINISH MATERIALS AS KEYED. TYP.

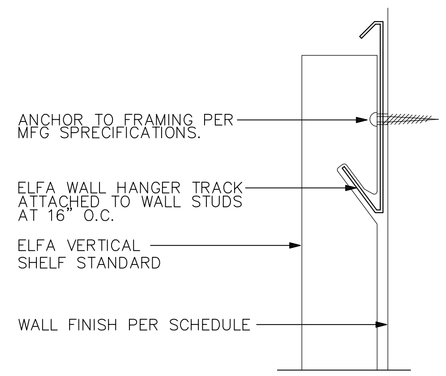

15 A2.3.2 SHELVING WALL SUPPORT
SCALE: 6" = 1'-0"

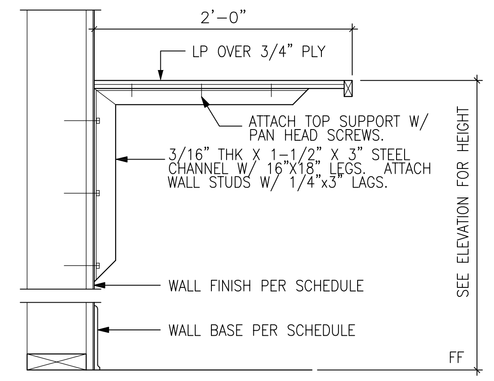

16 A2.3.2 COUNTERTOP AT OFFICE & DRIVE THRU WDW 1
SCALE: 1 1/2" = 1'-0"

FURNISHED AND INSTALLED BY OWNER

MORGAN SPEAR ASSOCIATES, INC.
ARCHITECTS PLANNERS
225 S. CARANCAHUA STREET
CORPUS CHRISTI, TEXAS 78401
(361) 883-5588 PHONE (361) 883-9204 FAX

REGISTERED ARCHITECT MORGAN SPEAR 7994 STATE OF TEXAS
EXP. DATE: FEB.26/2015 SEP.22/2014

COPYRIGHT 2014
MORGAN SPEAR ASSOCIATES, INC.
ANY REPRODUCTION, PUBLICATION, OR USE OF THESE DRAWINGS OR ANY PART THEREOF WITHOUT THE WRITTEN PERMISSION OF MORGAN SPEAR ASSOCIATES, INC. IS PROHIBITED. ANY INFRINGEMENT OF THESE RIGHTS WILL BE PROSECUTED TO THE FULL EXTENT OF THE LAW.

JIM'S FRONTIER BURGER
PETRO CENTER/CROWNHILL @ I.H. 410
SAN ANTONIO, TEXAS 78209

ARCHITECT'S PROJECT NUMBER
120928

DATE: 09/22/14

SCALE
3/8" = 1'-0"

REVISIONS

SHEET TITLE
INTERIOR ELEVATIONS

SHEET NUMBER
A2.3.2
SHEET __ OF __

\\MSA1\Jobs\077\Frontier Burgers @ Petro 120928\REMOVE RTDS CENTER\Construction Dwgs Petro Center 07314\A2.3.2 Int Elevs.dwg
Wednesday, September 24, 2014 - 11:26:27 AM
\\MSA1\Jobs\077\Frontier Burgers @ Petro 120928\REMOVE RTDS CENTER\Construction Dwgs Petro Center 07314\NEW TBLK 24x36.dwg