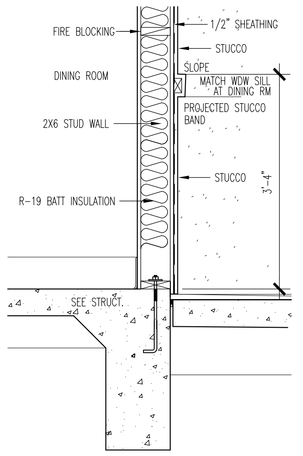

BASE BID STUCCO

BASE BID STUCCO
TYPICAL STUCCO WALL
5 / A5.0
SCALE: 3/4" = 1'-0"

ALTERNATE NO. 1
STONE WAINSCOT

NOTE:
CONTRACTOR TO COORDINATE WITH OWNER IF THERE WILL BE A STONE VENEER WAINSCOT AROUND PERIMETER OF BUILDING AND ADJUST DIM'S AS REQ'D.
STONE WAINSCOT WILL BE FROM 1 1/2" BELOW FIN. FLOOR AND RUN UP TO WHERE PROJECTED STUCCO BAND IS SHOWN.
PROJECTED STUCCO WILL BE REPLACED WITH A SLOPING STONE SILL TYP AROUND BLDG.
CONTRACTOR TO MAKE NECCESSARY SLAB AND STONE LEDGE ADJUSTMENTS AS REQ'D. ADD 5 1/2" X 1 1/2" BRICK LEDGE. (TYP.)

ALTERNATE NO. 2
MODIFIED BITUMEN ROOF

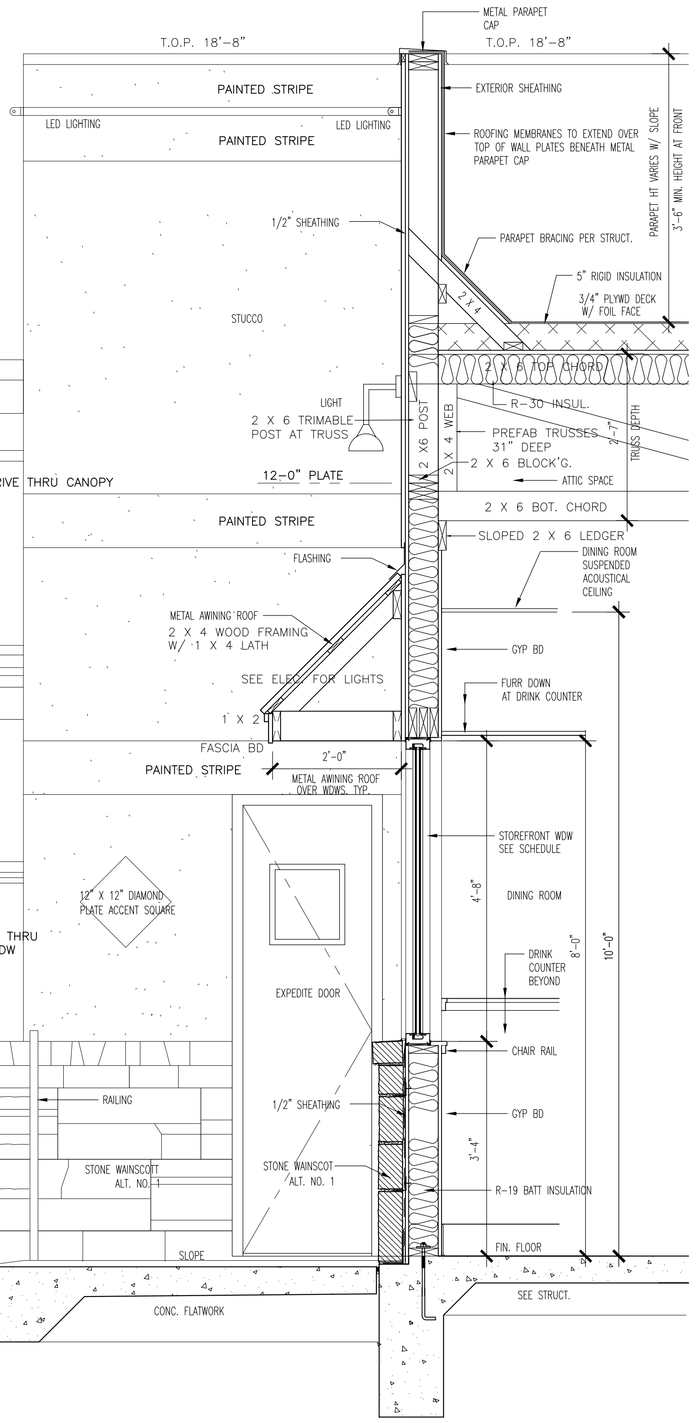

4 / A5.0 WALL SECTION @ DINING ROOM WINDOW
SCALE: 3/4" = 1'-0"

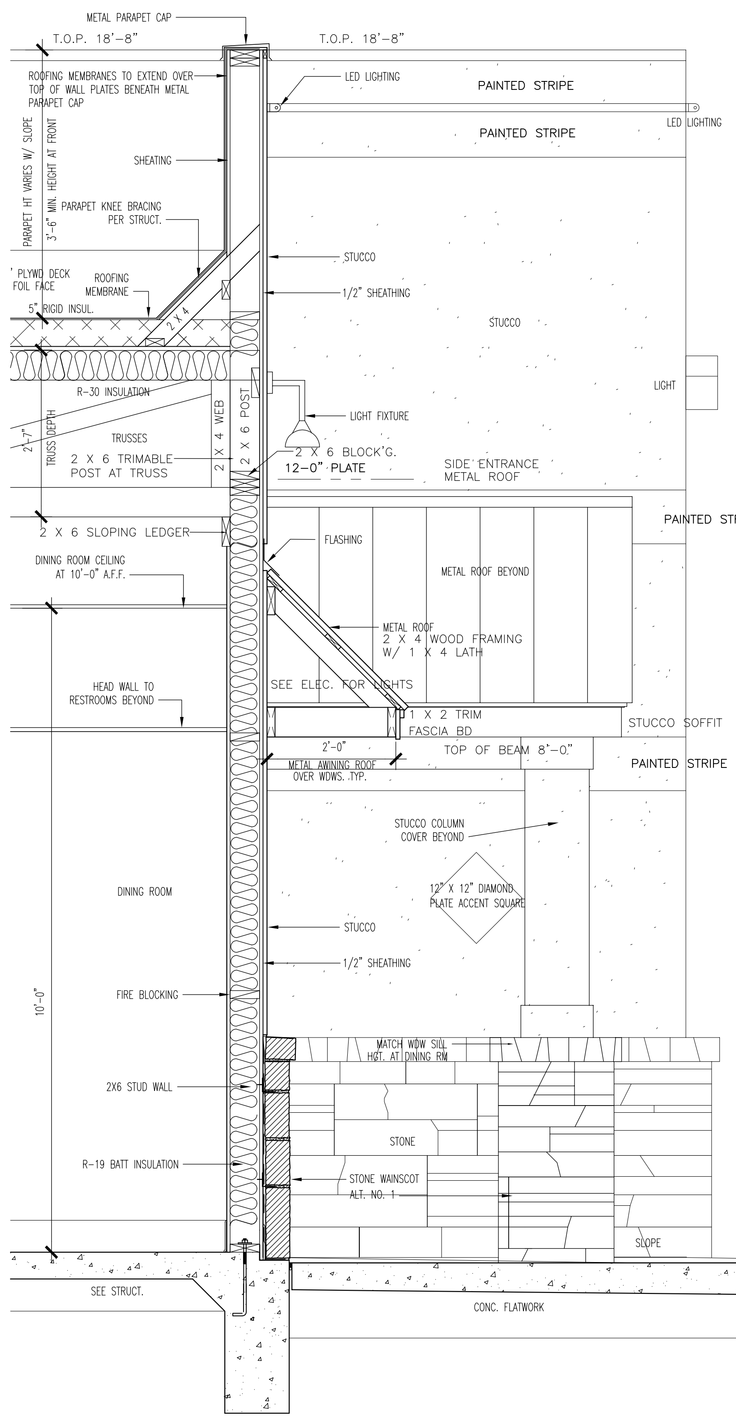

3 / A5.0 WALL SECTION THRU SIDE ENTRANCE
SCALE: 3/4" = 1'-0"

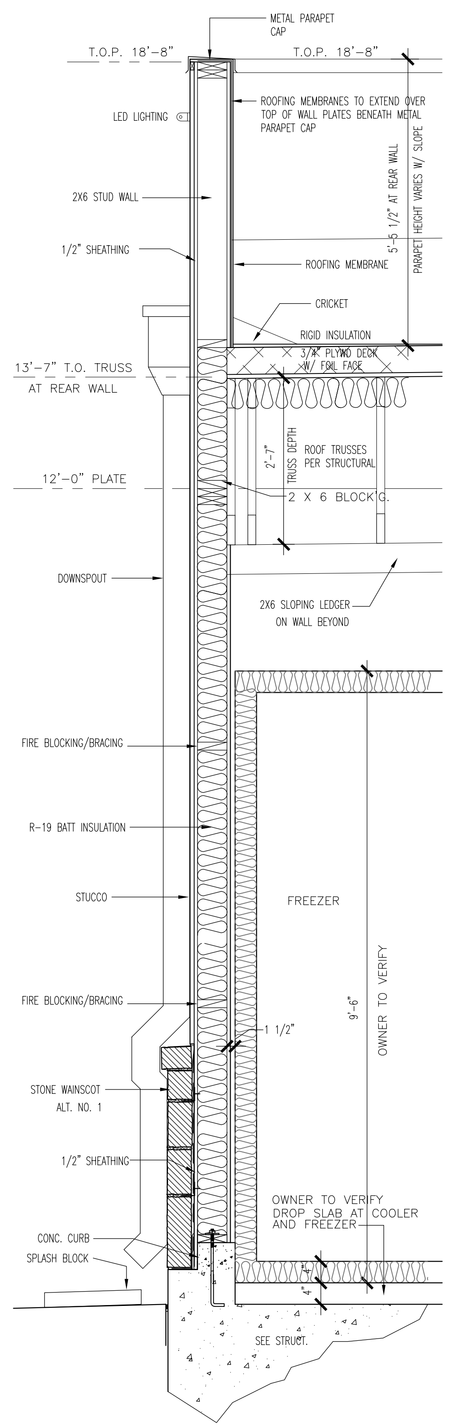

2 / A5.0 WALL SECTION THRU REAR WALL
SCALE: 3/4" = 1'-0"

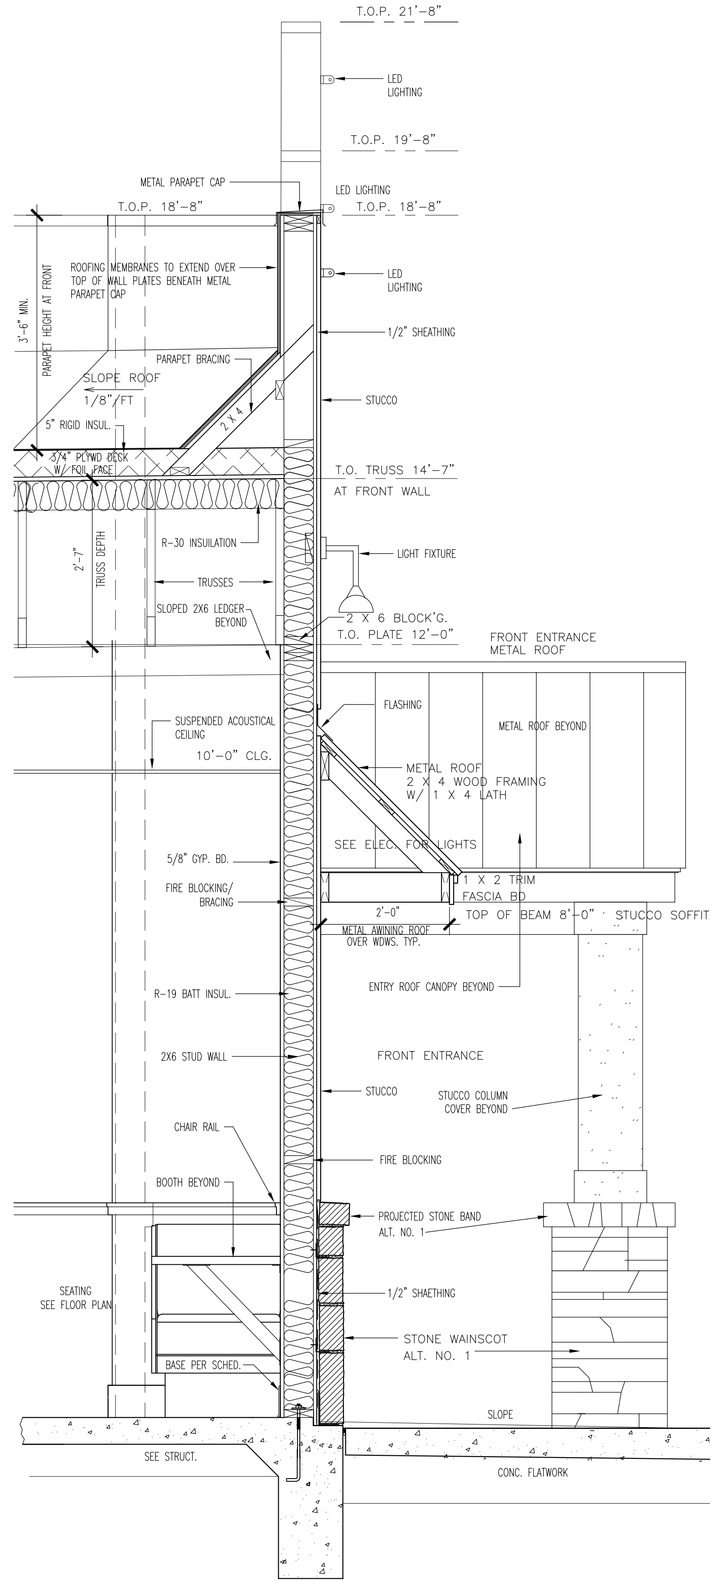

1 / A5.0 WALL SECTION THRU FRONT WALL
SCALE: 3/4" = 1'-0"

NOTE:
DRAWINGS 1, 2, 3, AND 4 ON THIS SHEET REFLECT ALTERNATE NO. 1 (STONE WAINSCOT) REFER TO 5/A5.0 FOR TYPICAL CONDITION AT BASE BID. REFER TO DRAWINGS AS INDICATED ON SHEET A2.2 FOR WALL BASE AND CURB CONFIGURATIONS.

MORGAN SPEAR ASSOCIATES, INC.
ARCHITECTS PLANNERS
225 S. CARANCAHUA STREET
CORPUS CHRISTI, TEXAS 78401
(361) 883-5588 PHONE (361) 883-9204 FAX

REGISTERED ARCHITECT MORGAN SPEAR 2694 STATE OF TEXAS

EXP. DATE: FEB.26/2015 SEP.22/2014

COPYRIGHT 2014
MORGAN SPEAR ASSOCIATES, INC.
ANY REPRODUCTION, PROCESSING, USE OR OF THESE DRAWINGS OR ANY PART THEREOF WITHOUT THE WRITTEN PERMISSION OF MORGAN SPEAR ASSOCIATES, INC. IS STRICTLY PROHIBITED. ANY VIOLATIONS OF THIS NOTICE WILL BE PROSECUTED TO THE FULL EXTENT OF THE LAW.

JIM'S FRONTIER BURGER
PETRO CENTER/CROWNHILL @ I.H. 410
SAN ANTONIO, TEXAS 78209

ARCHITECT'S PROJECT NUMBER
120928

DATE: 09/22/14

SCALE
3/4" = 1'-0"

REVISIONS

SHEET TITLE
WALL SECTIONS

SHEET NUMBER
A5.0
SHEET ___ OF ___

\\MAS-MAIN\JOT\Frontier Burger @ Petro 120928\BORDER PITRO 120928\Construction Dwgs Petro Center 07201410CR.R Mod Sheet.dwg
Modified: 9/19/2014 12:42:17 PM by Mike Sullivan
Xrefs: Up-Date: 12-4-13, \\MAS-MAIN\JOT\Frontier Burger @ Petro 120928\BORDER PITRO 120928\Construction Dwgs Petro Center 07201410CR TBX 30x24.dwg