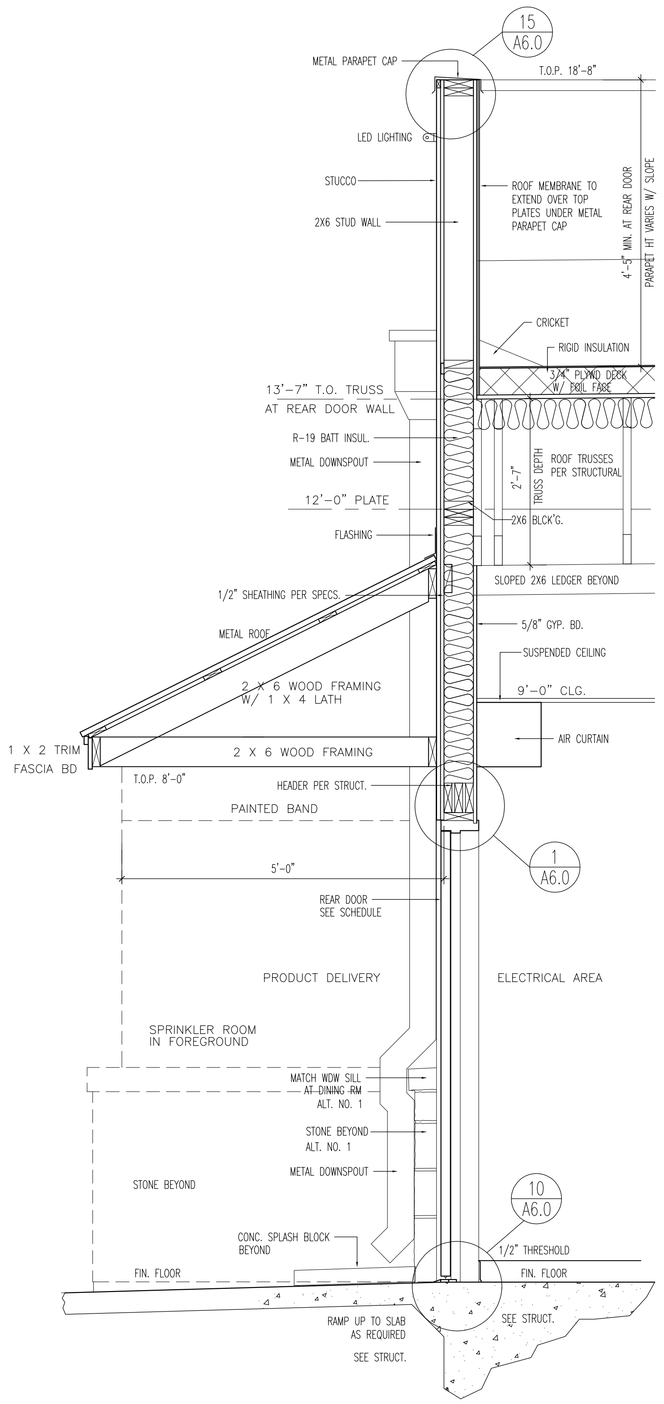

4 A5.1 WALL SECTION THRU REAR DELIVERY DOOR
SCALE: 3/4" = 1'-0"

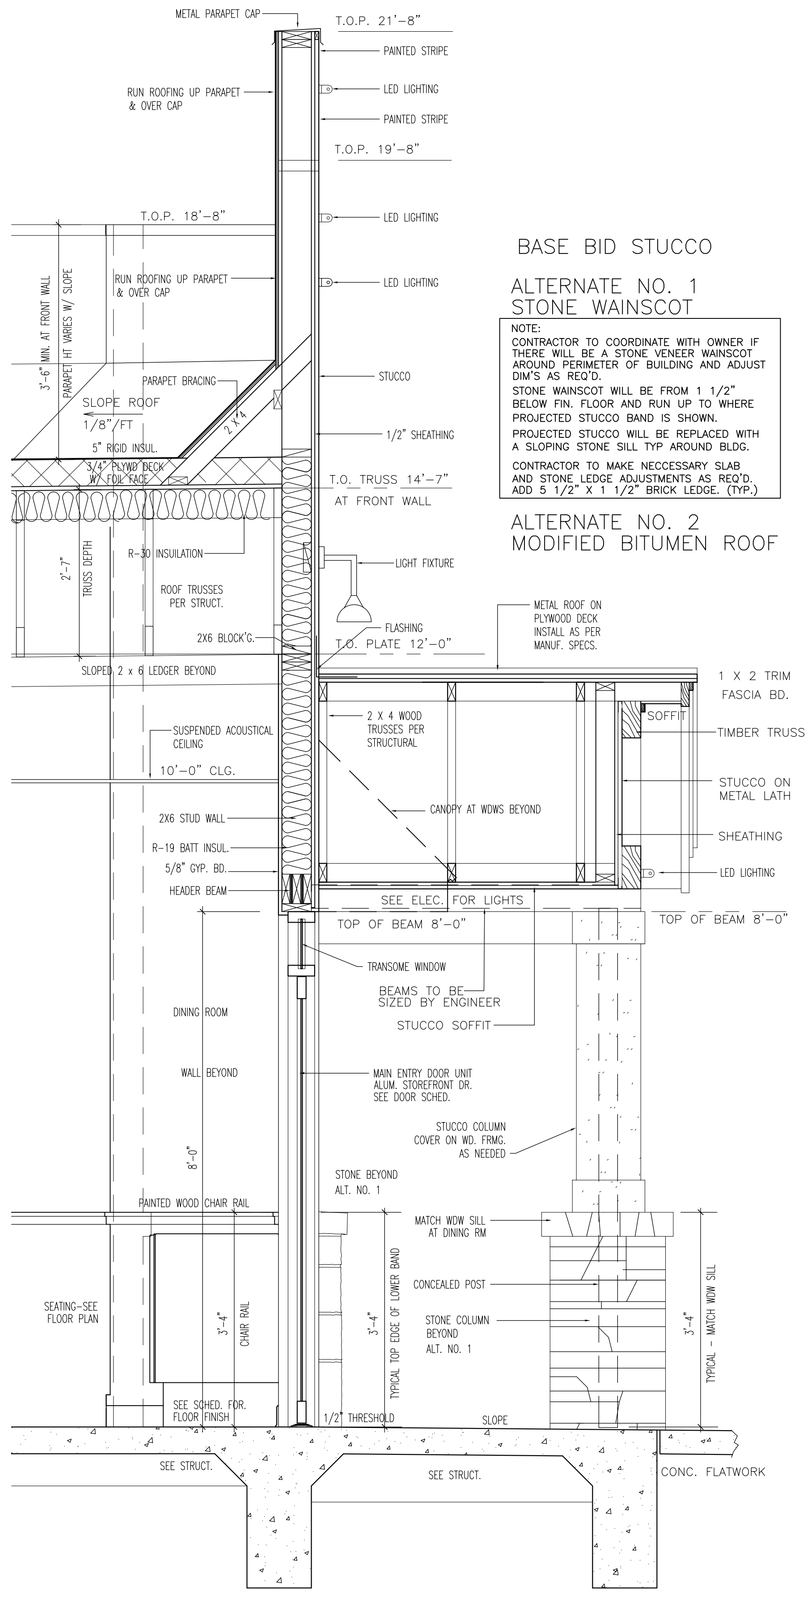

3 A5.1 WALL SECTION THRU FRONT STOREFRONT DOOR
SCALE: 3/4" = 1'-0"

BASE BID STUCCO

ALTERNATE NO. 1
STONE WAINSCOT

NOTE:
CONTRACTOR TO COORDINATE WITH OWNER IF THERE WILL BE A STONE VENEER WAINSCOT AROUND PERIMETER OF BUILDING AND ADJUST DIM'S AS REQ'D.
STONE WAINSCOT WILL BE FROM 1 1/2" BELOW FIN. FLOOR AND RUN UP TO WHERE PROJECTED STUCCO BAND IS SHOWN.
PROJECTED STUCCO WILL BE REPLACED WITH A SLOPING STONE SILL TYP AROUND BLDG.
CONTRACTOR TO MAKE NECCESSARY SLAB AND STONE LEDGE ADJUSTMENTS AS REQ'D. ADD 5 1/2" X 1 1/2" BRICK LEDGE. (TYP.)

ALTERNATE NO. 2
MODIFIED BITUMEN ROOF

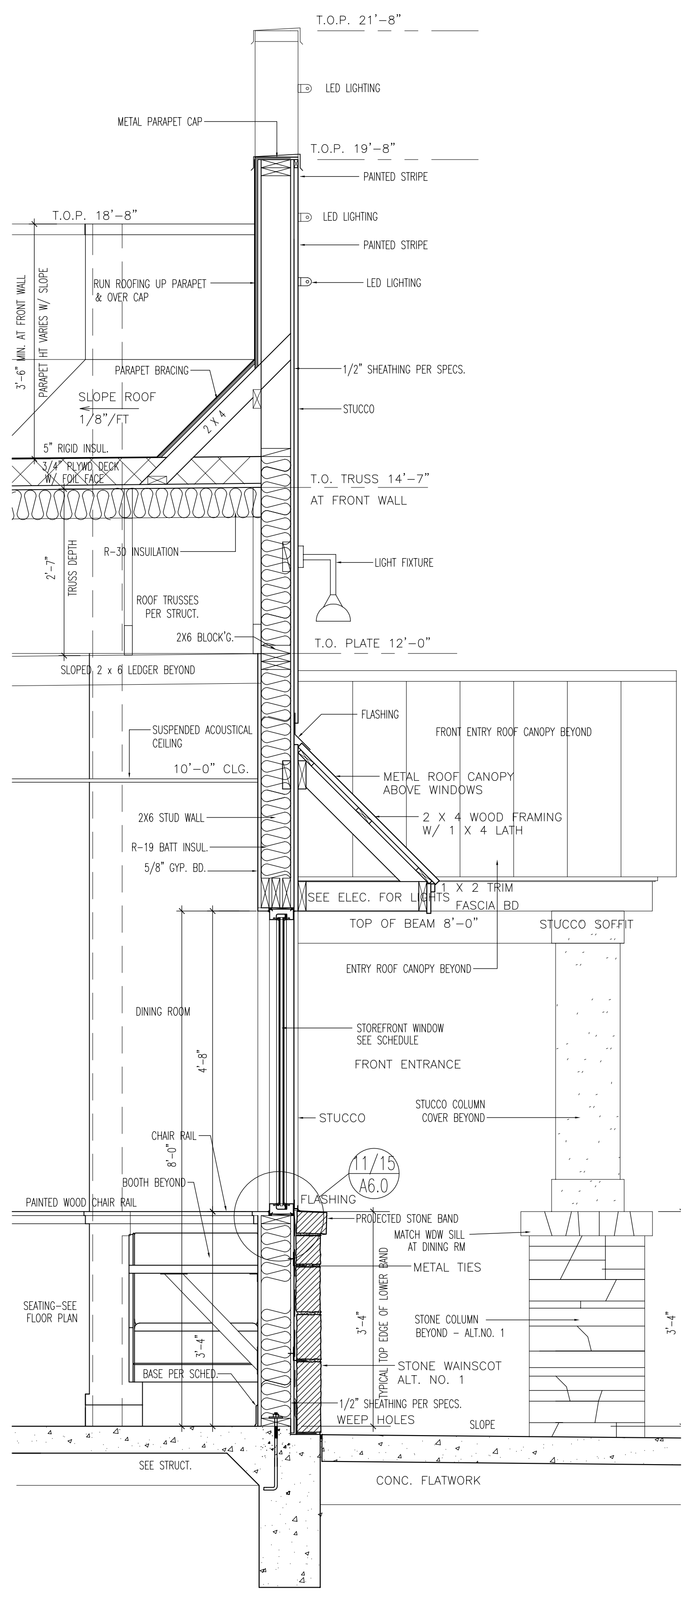

2 A5.1 WALL SECTION THRU FRONT WINDOWS
SCALE: 3/4" = 1'-0"

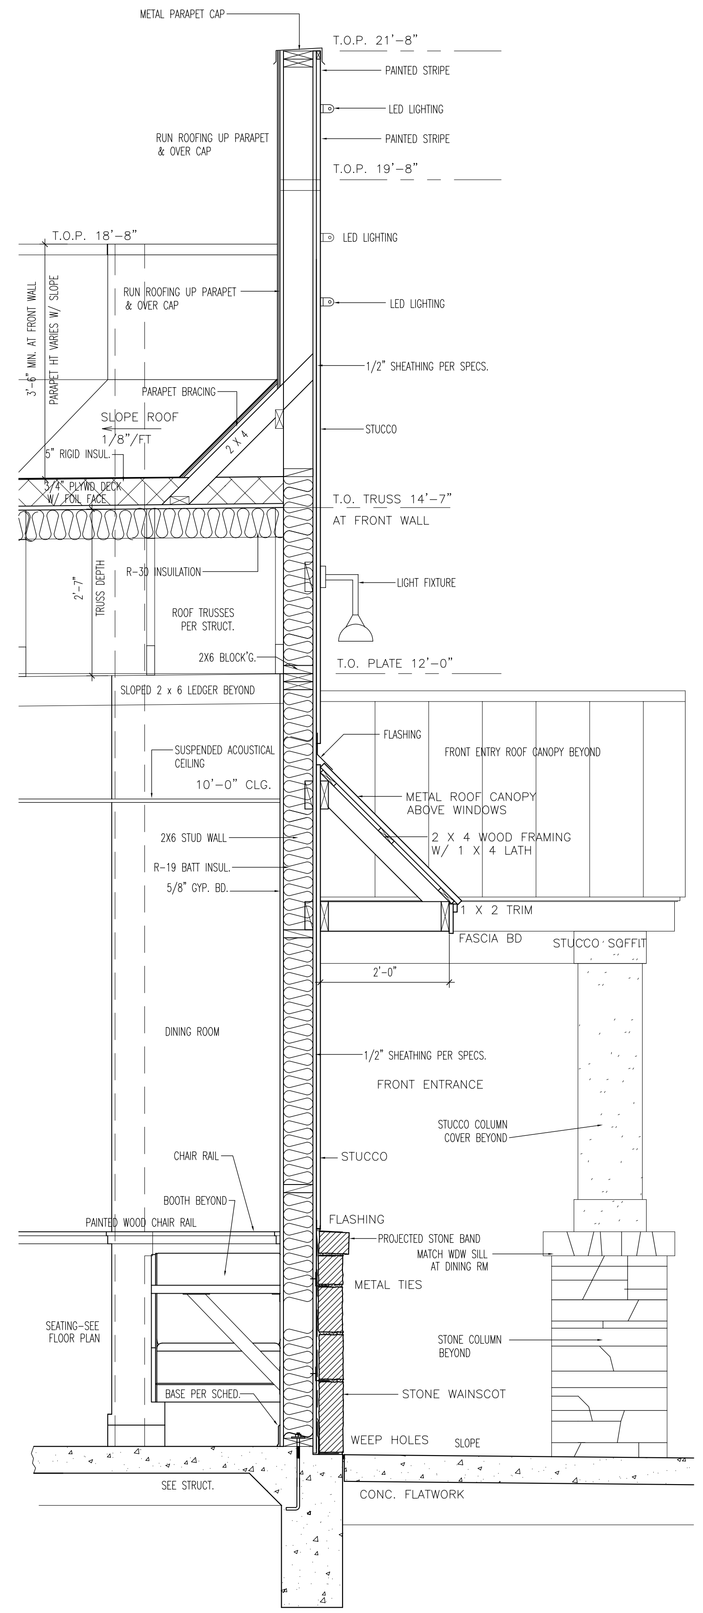

1 A5.1 WALL SEC. THRU FRONT TALL PARAPET WALL
SCALE: 3/4" = 1'-0"

NOTE:
DRAWINGS 1, 2, 3, AND 4 ON THIS SHEET REFLECT ALTERNATE NO. 1 (STONE WAINSCOT) REFER TO 5/A5.0 FOR TYPICAL CONDITION AT BASE BID. REFER TO DRAWINGS AS INDICATED ON SHEET A2.2 FOR WALL BASE AND CURB CONFIGURATIONS.

MORGAN SPEAR ASSOCIATES, INC.
ARCHITECTS PLANNERS
225 S. CARANCAHUA STREET
CORPUS CHRISTI, TEXAS 78401
(361) 883-5588 PHONE (361) 883-9204 FAX

REGISTERED ARCHITECT MORGAN SPEAR 18994 STATE OF TEXAS

EXP. DATE: FEB.26/2015 SEP.22/2014

COPYRIGHT 2014
MORGAN SPEAR ASSOCIATES, INC.
ANY REPRODUCTION, PUBLICATION, OR USE OF THESE PLANS OR ANY PART THEREOF WITHOUT THE WRITTEN PERMISSION OF MORGAN SPEAR ASSOCIATES, INC. IS PROHIBITED. ANY INFRINGEMENT OF THESE RIGHTS WILL BE PROSECUTED TO THE FULLEST EXTENT OF THE LAW.

JIM'S FRONTIER BURGER
PETRO CENTER/CROWNHILL @ I.H. 410
SAN ANTONIO, TEXAS 78209

ARCHITECT'S PROJECT NUMBER
120928

DATE: 09/22/14

SCALE
3/4" = 1'-0"

REVISIONS

SHEET TITLE
WALL SECTIONS

SHEET NUMBER
A5.1
SHEET __ OF __

\\Mas\data\JOBS\Frontier Burgers @ Petro 120928\FRONTIER PETRO 120928\Construction Dwgs Petro Center 072914\5A5.1 Wall Sects.dwg
Mar 30, 2015 - 10:21:11 by MAS\JAMES\JOBS\Frontier Burgers @ Petro 120928\FRONTIER PETRO 120928\Construction Dwgs Petro Center 072914\VIEW TBX 3340.dwg