LEGEND

SYMBOL	DESCRIPTION
	1' X 4' FLUORESCENT SURFACE MOUNTED FIXTURE
	2' X 4' FLUORESCENT LAY-IN FIXTURE
	2'X4' SUSPENDED ACOUST. TILE KITCHEN HAS 2'X4' SUSPENDED PLASTIC FACE ACOUST. TILE
	SUSPENDED MOISTURE RESISTANT GYP. BD. AT TOILETS
	STUCCO SOFFIT ON FURRING CHANNELS AT DRIVE THRU CANOPY STRUCTURES AND ENTRANCE CANOPIES
	LIGHT AT FRZR/COOLER BY FRZR/COOLER MANUF.
	SURFACE MOUNTED WALL PACK AT EXTERIOR OF BLDG. SEE EXTERIOR ELEVATIONS OF BLDG. FOR LOCATION
	SURFACE MOUNTED BRACKET LIGHT – EXTERIOR OF BLDG. SEE EXTERIOR ELEVATIONS OF BLDG. FOR LOCATION
	KIT. HOOD LIGHTS BY KIT. MANUF.
	RECESSED CANOPY LIGHTS
	TV MONITOR FROM CEILING COORDINATE LOCATIONS W/ OWNER.
	WALL EXIT LIGHT
	MECHANICAL SUPPLY AIR GRILLE
	MECHANICAL RETURN AIR GRILLE
	EXHAUST FAN

NOTES

1. CEILING IN KITCHEN TO BE VINYL COATED FOR HEALTH DEPT. APPROVAL.
2. CEILING IN DINING AND PUBLIC AREA TO BE REGULAR SUSPENDED ACOUSTICAL CEILING.
3. CEILING IN TOILET PUBLIC AREAS TO BE SUSPENDED MOISTURE RESISTANT GYP. BD. CEILING.
4. CONTRACTOR TO PROVIDE POWER AND COMMUNICATION TO LOCATION OF EXTERIOR SIGNAGE AS SHOWN ON THE PLANS AND SPECS.
5. CONTRACTOR SHALL VERIFY ALL QUANTITIES LISTED ON LIGHTING SCHEDULE OF MEP DWGS.
6. COORDINATE LOCATION OF ALL MECHANICAL GRILLS AND DIFFUSERS WITH LAY-IN CEILING GRID.
8. CONTRACTOR TO COORDINATE LOCATION OF ALL BUILDING SIGNAGE WITH OWNER. SEE EXTERIOR ELEVATIONS FOR LOCATION OF "FRONTIER BURGER" LOGO SIGNS.
9. CEILING AT DRIVE THRU CANOPIES AREAS TO BE STUCCO SOFFIT ON FURRING CHANNELS.
10. REFER TO EXTRIOR ELEVATIONS FOR LOCATION OF EXTERIOR WALL LIGHTS.
11. REFER TO MEP DRAWINGS FOR LIGHT FIXTURE SCHEDULE, POWER AND LIGHTING PLAN.
12. REFER TO ARCHITECTURAL DRAWINGS FOR WIDTHS AND LENGTHS OF DRIVE THRU AND CANOPY ENTRANCES.

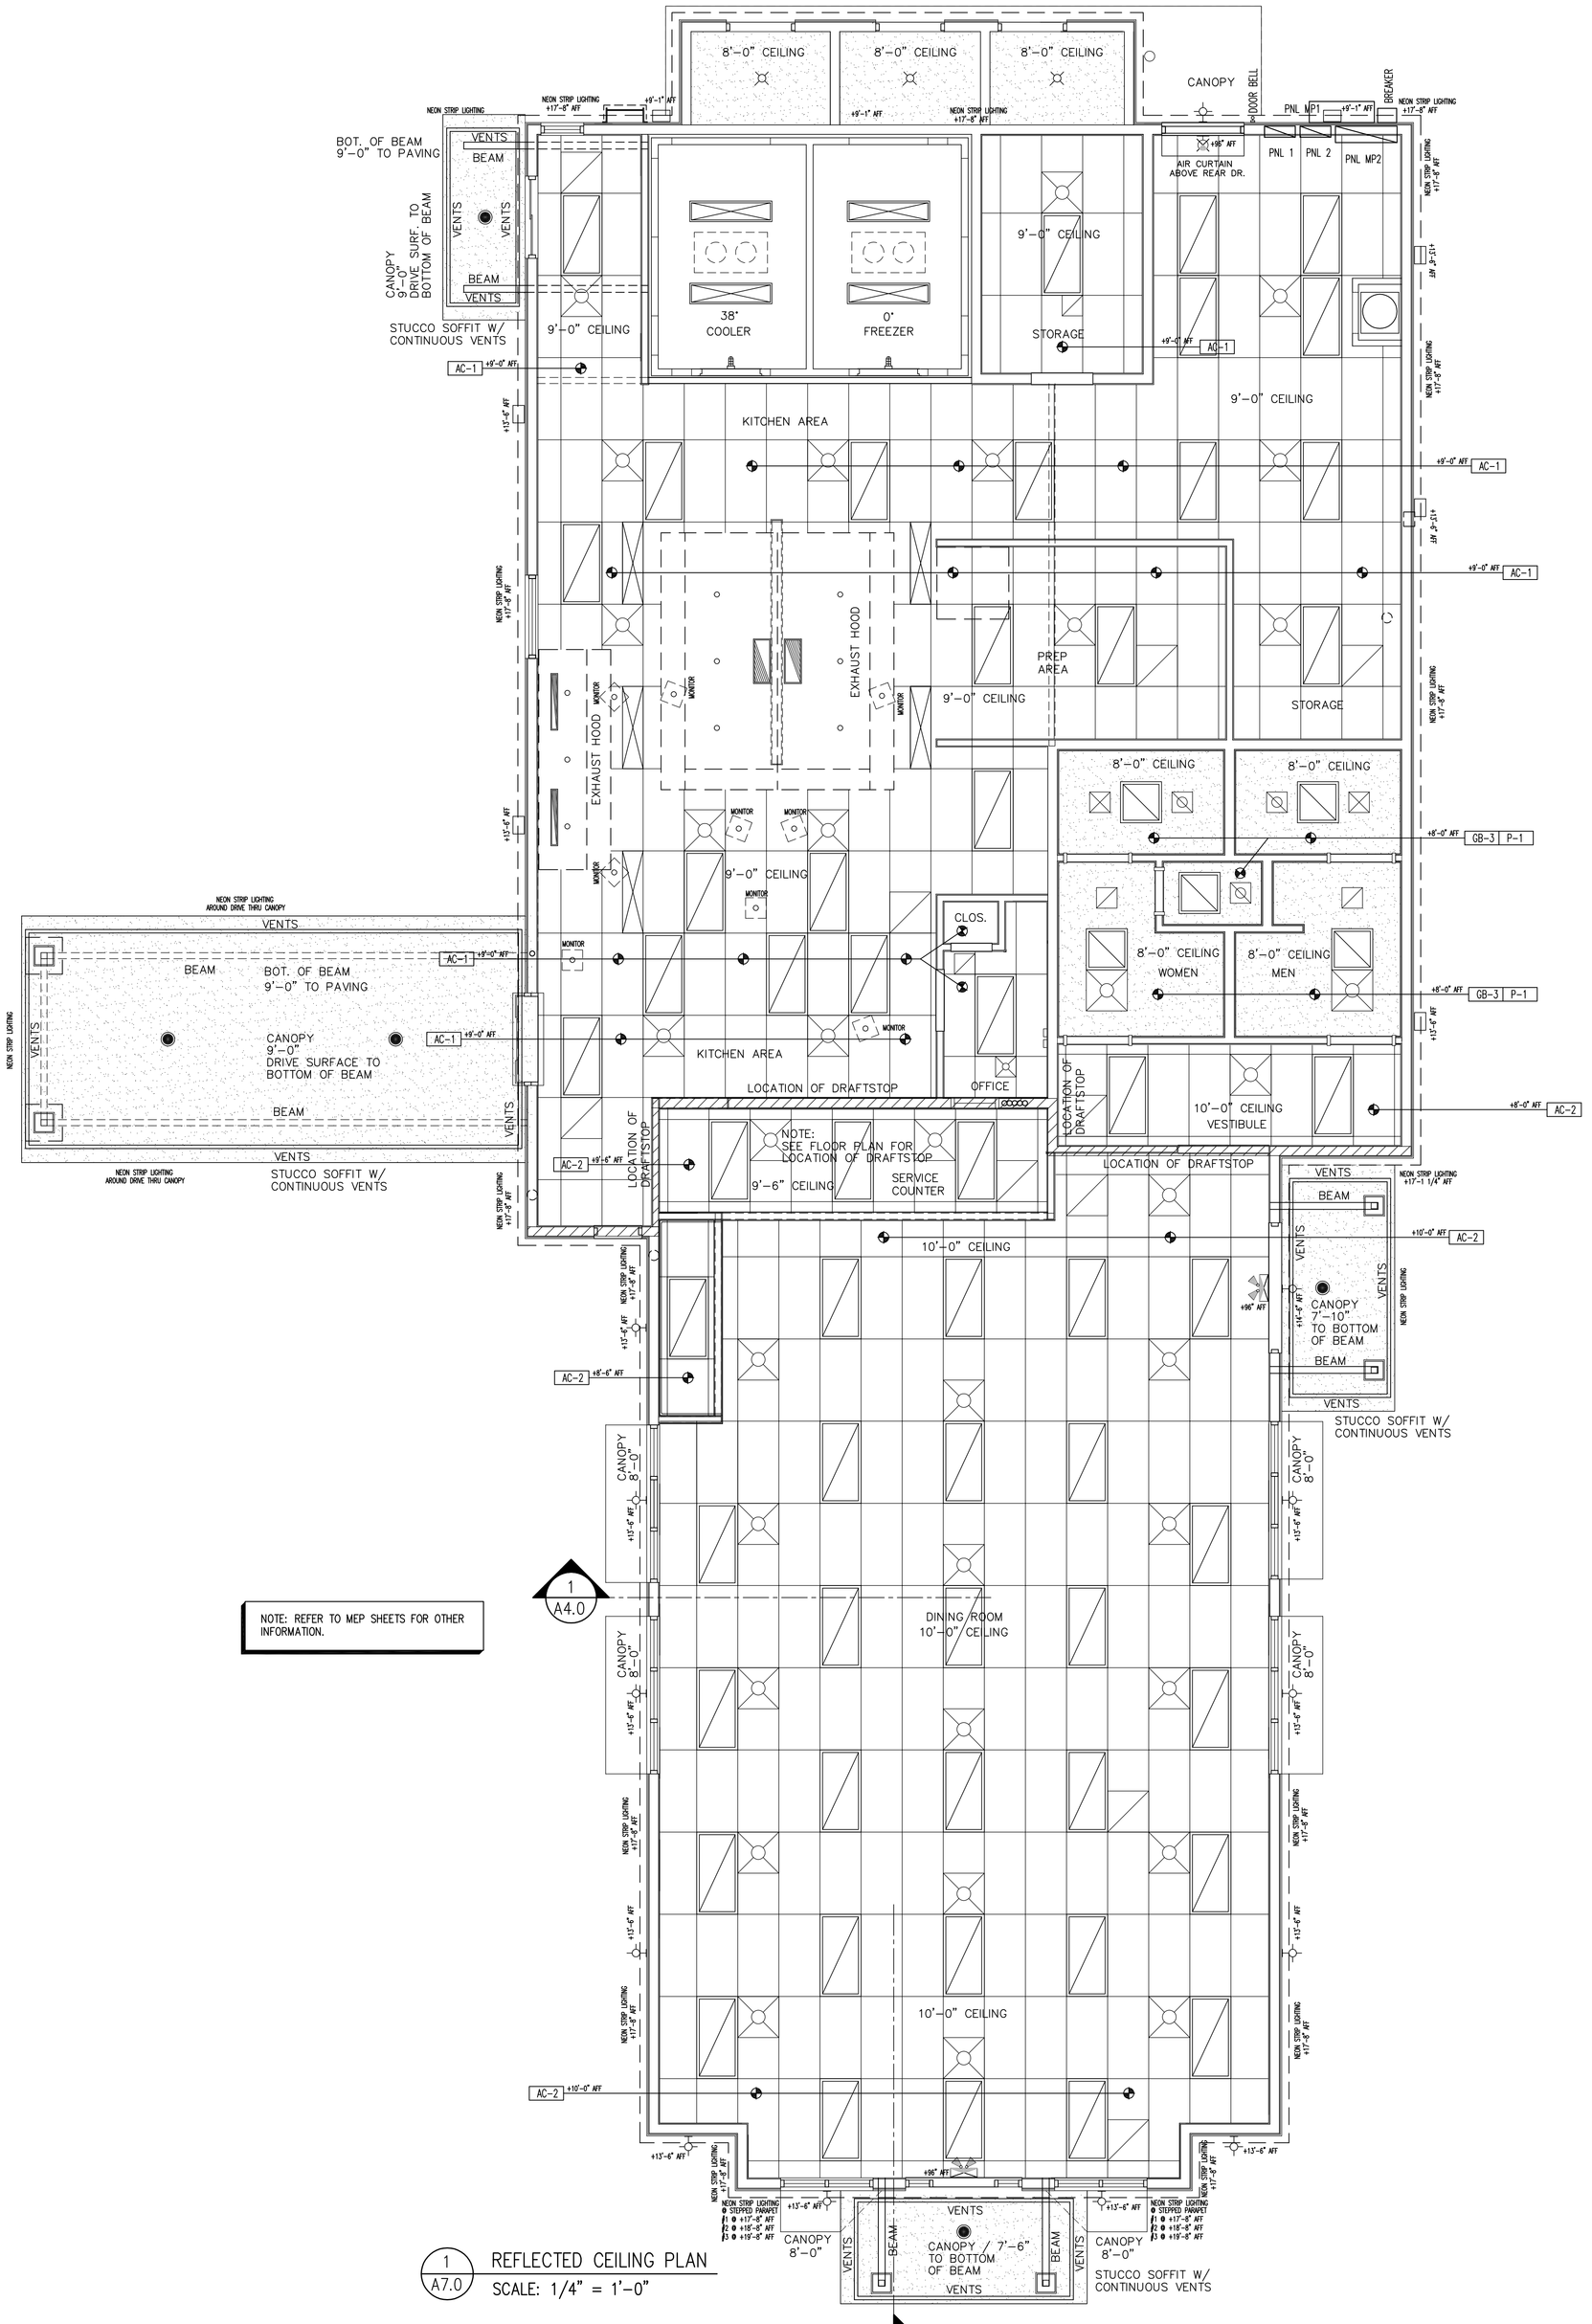

NOTE: REFER TO MEP SHEETS FOR OTHER INFORMATION.

1 / A7.0 REFLECTED CEILING PLAN
SCALE: 1/4" = 1'-0"

MORGAN SPEAR ASSOCIATES, INC.
ARCHITECTS PLANNERS
225 S. CARANCAHUA STREET
CORPUS CHRISTI, TEXAS 78401
(361) 883-5588 PHONE (361) 883-9204 FAX

REGISTERED ARCHITECT MORGAN SPEAR 8894 STATE OF TEXAS

EXP. DATE: FEB.26/2015 SEP.22/2014

COPYRIGHT 2014
MORGAN SPEAR ASSOCIATES, INC.
ANY REPRODUCTION, PROCESSING, OR USE OF THESE DRAWINGS OR SPECIFICATIONS WITHOUT THE WRITTEN CONSENT OF MORGAN SPEAR ASSOCIATES, INC. AFTER PUBLICATION, SHALL BE PROSECUTED TO THE FULLEST EXTENT OF THE LAW.

JIM'S FRONTIER BURGER
PETRO CENTER/CROWNHILL @ I.H. 410
SAN ANTONIO, TEXAS

ARCHITECT'S PROJECT NUMBER
120928

DATE: 09/22/14

SCALE
1/4" = 1'-0"

REVISIONS
1 J.A. 1-7-2013 ADDENDUM 1 ADD DRAFTSTOP AT FRZR/COOLER

SHEET TITLE
REFELECTED CEILING PLAN

SHEET NUMBER
A7.0
SHEET ___ OF ___

\\MAS-MAIN\FILES\Frontier Burgers ● Petro 120928\WORKING SETS\120928construction Dwg Petro Center 072914.RVT Ball Clayton
Model Date: 7/29/2014 2:34:32 PM
Size: W: 42.0" H: 30.0" | \\MAS-MAIN\FILES\Frontier Burgers ● Petro 120928\WORKING SETS\120928construction Dwg Petro Center 072914.RVT [3D] | \\MAS-MAIN\FILES\Frontier Burgers ● Petro 120928\WORKING SETS\120928construction Dwg Petro Center 072914.RVT [Sheet List]