These Contract Drawings Can Not Be Copied Or Reproduced Without Written Consent From Alpha Consulting Engineers Inc.

FOOTING SCHEDULE

TYPE	"a"	REINFORCING
F1	2'-6"	4 - #5 E.W.
F2	3'-0"	4 - #5 E.W.
F3	3'-6"	5 - #5 E.W.
F4	4'-0"	5 - #5 E.W.
F5	4'-6"	6 - #5 E.W.
F6	5'-0"	6 - #5 E.W.
F7	5'-6"	7 - #5 E.W.
F8	6'-0"	7 - #5 E.W.

LEGEND

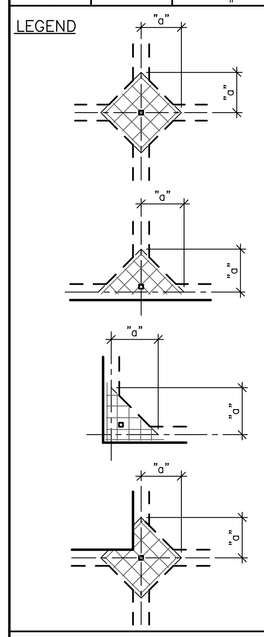

NOTES :
1. FOOTING DEPTH SHALL BE SAME DEPTH AS DEEPEST INTERSECTING BEAM.
2. "a" IS TO CENTERLINE OF BEAMS (TYP.)

COLUMN SCHEDULE

MK	SIZE	BASEPLATE W x D x t	DETAILS
C1	HSS5x5x3/8	11 x 11 x 3/4	14/S3.0
C2	6x6 WOOD POST	SIMPSON POST BASE	8/3.0

NOTE
REFER TO (X-BRACE DETAIL #) FOR REQ'D. BASE PLATES AT X-BRACE COLUMN.

CONC. GRADE BEAM SCHEDULE

CONCRETE MK	"W"	"D" MIN.	REINFORCING	REMARKS
B1	12	36	2 - # 7 TOP AND BOTTOM , # 3 STIRRUPS @ 18"o.c.	TYP. EXT. BEAM U.N.O.
B2	12	30	2 - # 7 TOP AND BOTTOM , # 3 STIRRUPS @ 18"o.c.	TYP. INT. BEAM U.N.O.

NOTE :
1. EXTERIOR SCHEDULED CONCRETE BEAM DEPTHS ARE MINIMUM. INCREASE EXTERIOR DEPTH TO MAINTAIN A MINIMUM OF 18" BELOW FINAL EXTERIOR GRADE.
2. ADD CONTINUOUS # 4 @ 12"o.c. HORIZONTAL BARS @ EA. FACE AND # 3 STIRRUPS @ 12"o.c. WHEN BEAM DEPTH BECOMES DEEPER THAN 42" DUE TO LOWER FINAL GRADE (TYP).
3. PROVIDE 40 BAR DIAMETER LAPS AT ALL SPLICES IN CONTINUOUS TOP AND BOTTOM BARS AT GRADE BEAMS.

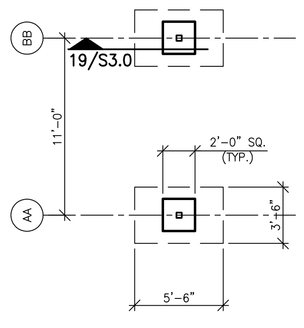

2 MENU BOARD-CANOPY FOUNDATION FRAMING PLAN

SCALE : 3/16" = 1'-0"

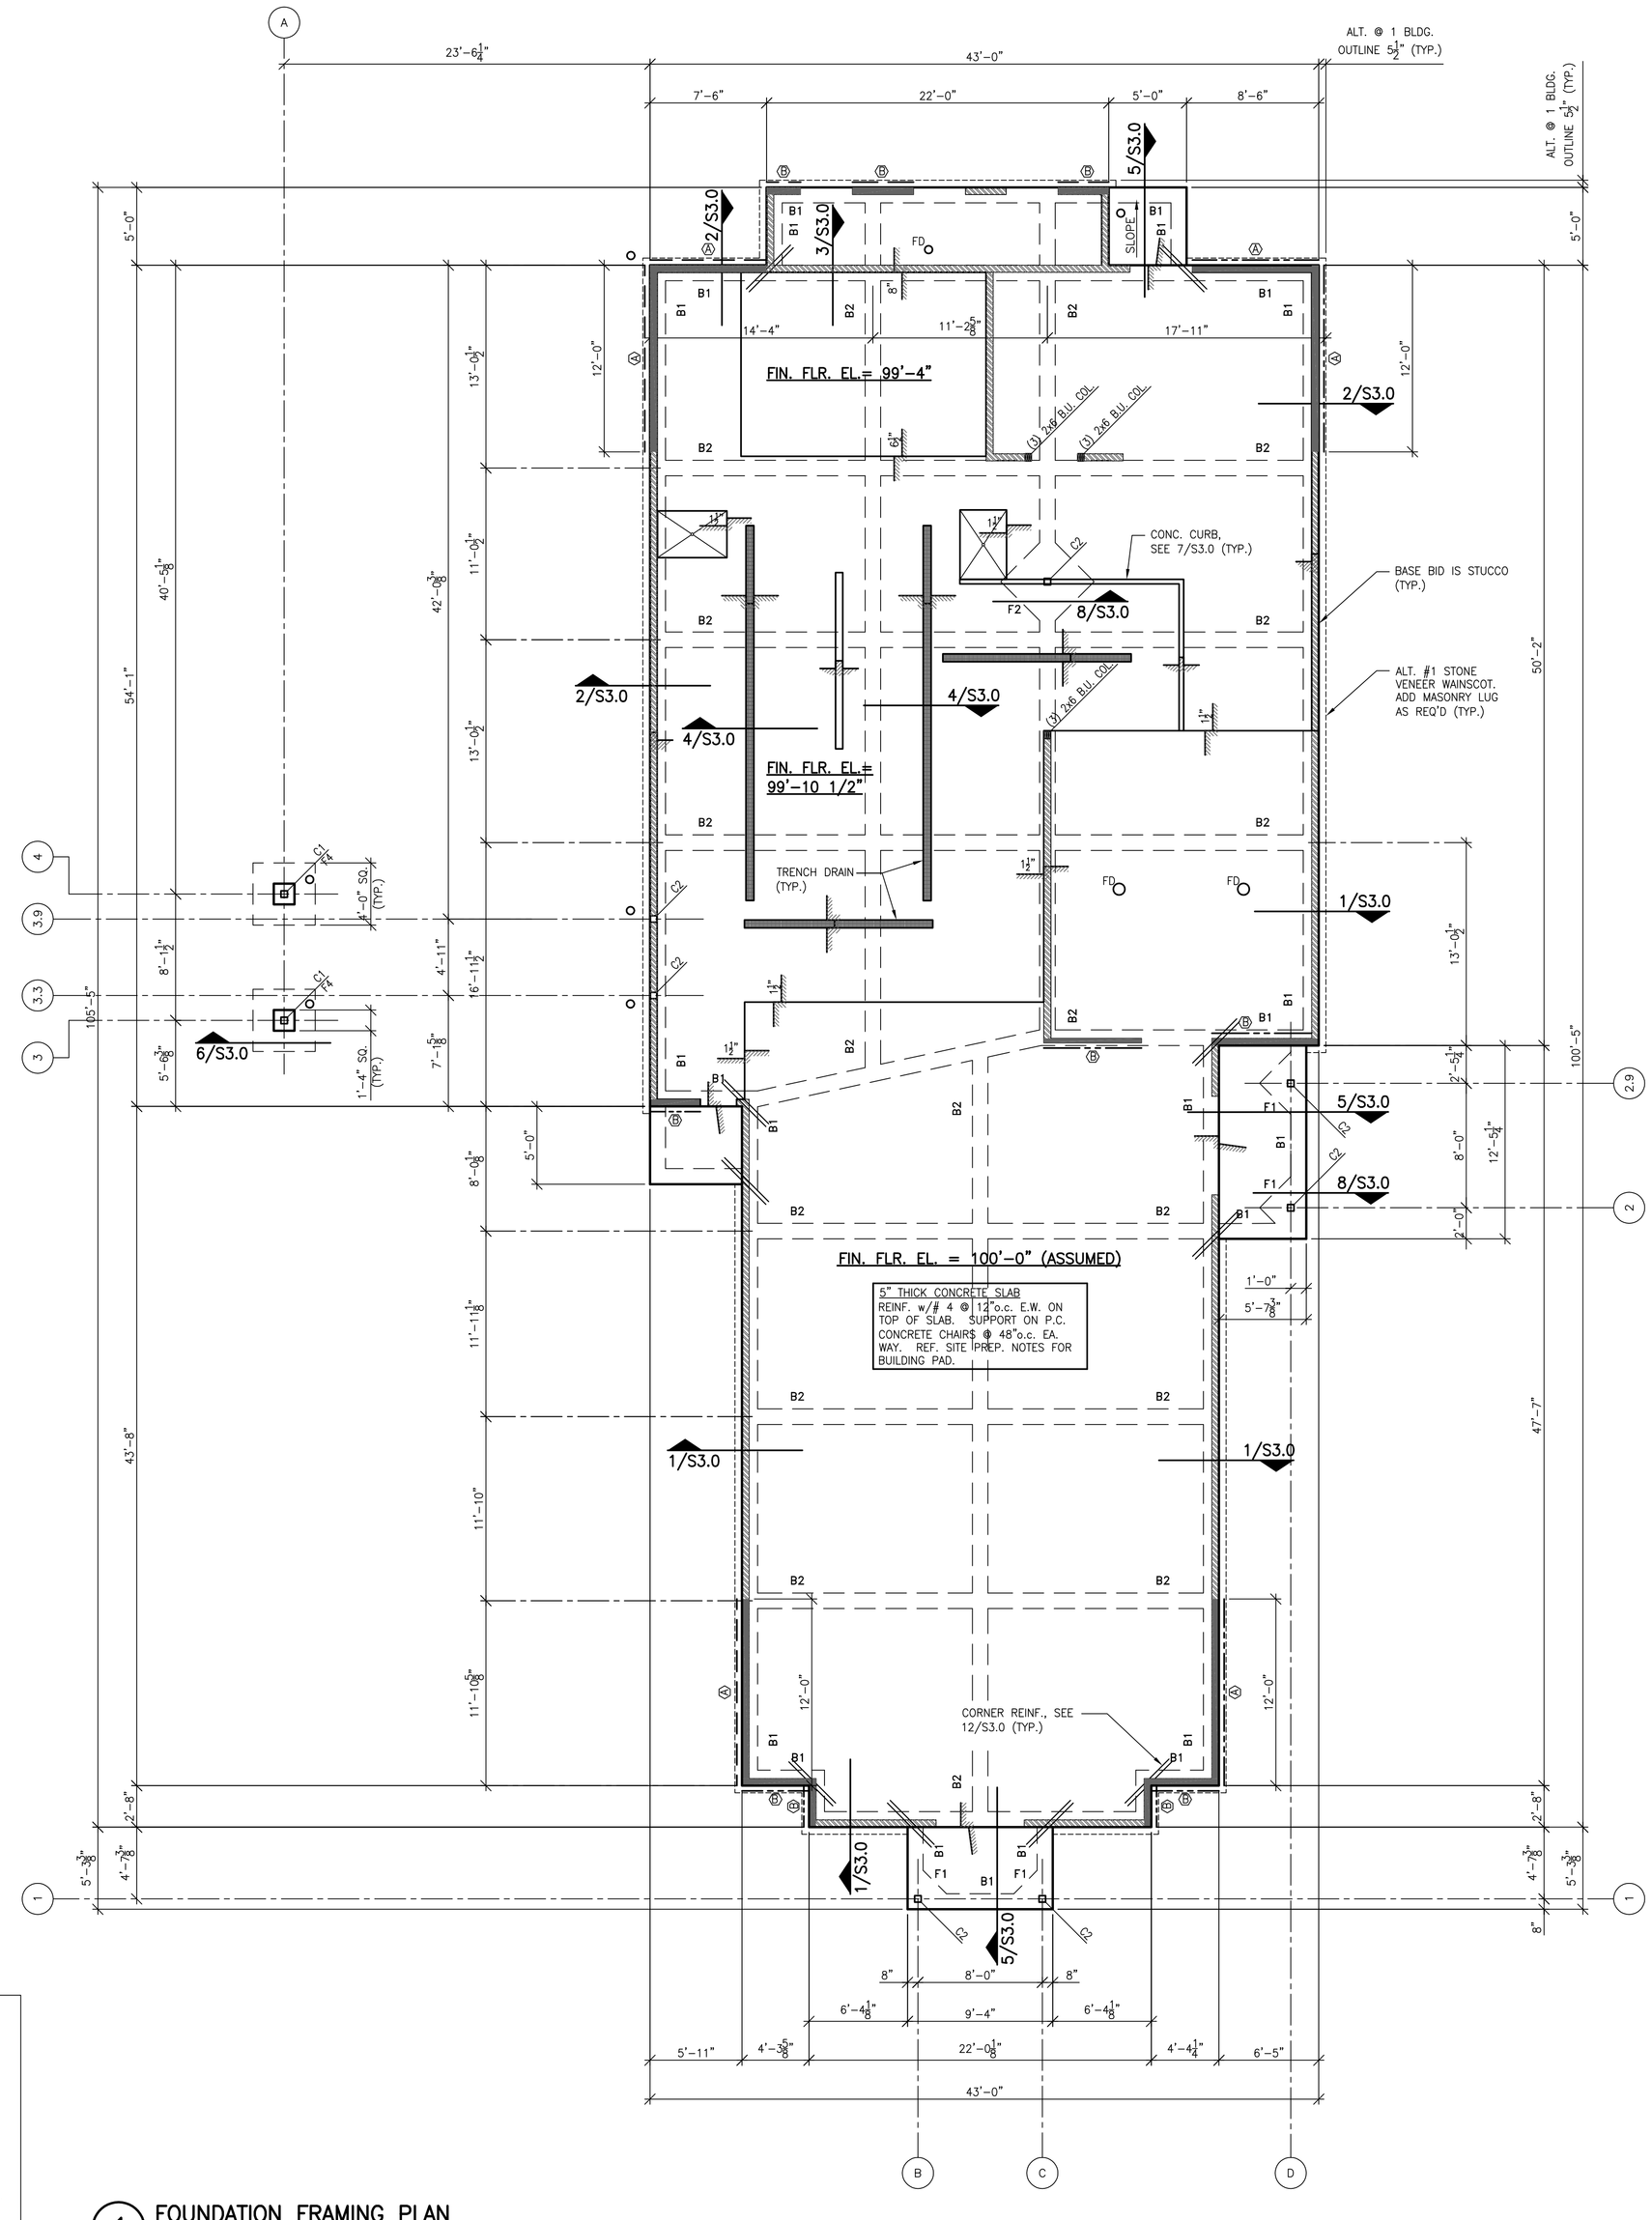

1 FOUNDATION FRAMING PLAN

SCALE : 3/16" = 1'-0"

FOUNDATION PLAN NOTES:

1. REF. ARCH'L/MEP FOR FLOOR DRAINS AND SLAB SLOPES TO DRAINS.
2. REF. DETAIL 11/S3.0 FOR TYPICAL CORNER BARS.
3. REF. DETAIL 13/S3.0 FOR TYPICAL BEAM PENETRATION DETAIL.
4. Ⓐ & Ⓑ – DENOTES SHEAR WALL SEE 15/S4.0 FOR SCHEDULE.
5. – DENOTES LOAD BEARING WALLS. (2X6 @ 16"o.c., TYP. U.N.O.)
6. REF. ARCH'L FOR TOOLED JOINTS AT ALL EXTERIOR SLABS.
7. REF. ARCHITECTURAL DRAWING FOR INTERIOR CURB LOCATIONS CURB REINFORCEMENT INDICATED ON 7/S3.0

MORGAN SPEAR ASSOCIATES, INC.
ARCHITECTS PLANNERS
225 S. CARANCAHUA STREET
CORPUS CHRISTI, TEXAS 78401
(361) 883-5588 PHONE (361) 883-9204 FAX

Alpha Consulting Engineers F-1010

STATE OF TEXAS
HUGO L. QUINTERO
99207
LICENSED
PROFESSIONAL ENGINEER
9-23-14

ALPHA Consulting Engineers, Inc.
STRUCTURAL ENGINEERS
13350 O'CONNOR ROAD, SUITE 206
SAN ANTONIO, TEXAS 78216
TEL: (210) 227-3647
www.alphaconsulting-engineers.com

FRONTIER BURGERS
PETRO CENTER/CROWNHILL @ 410
SAN ANTONIO, TEXAS 78254

ENGINEER'S PROJECT NUMBER
142409

DATE: 09/23/14

SCALE

REVISIONS

SHEET TITLE
FOUNDATION FRAMING PLAN

SHEET NUMBER
S2.0

SHEET 4 OF 8

PLOT SCALE 1=1

R:\Alpha\2014\plan\142409\S2.0.dwg